
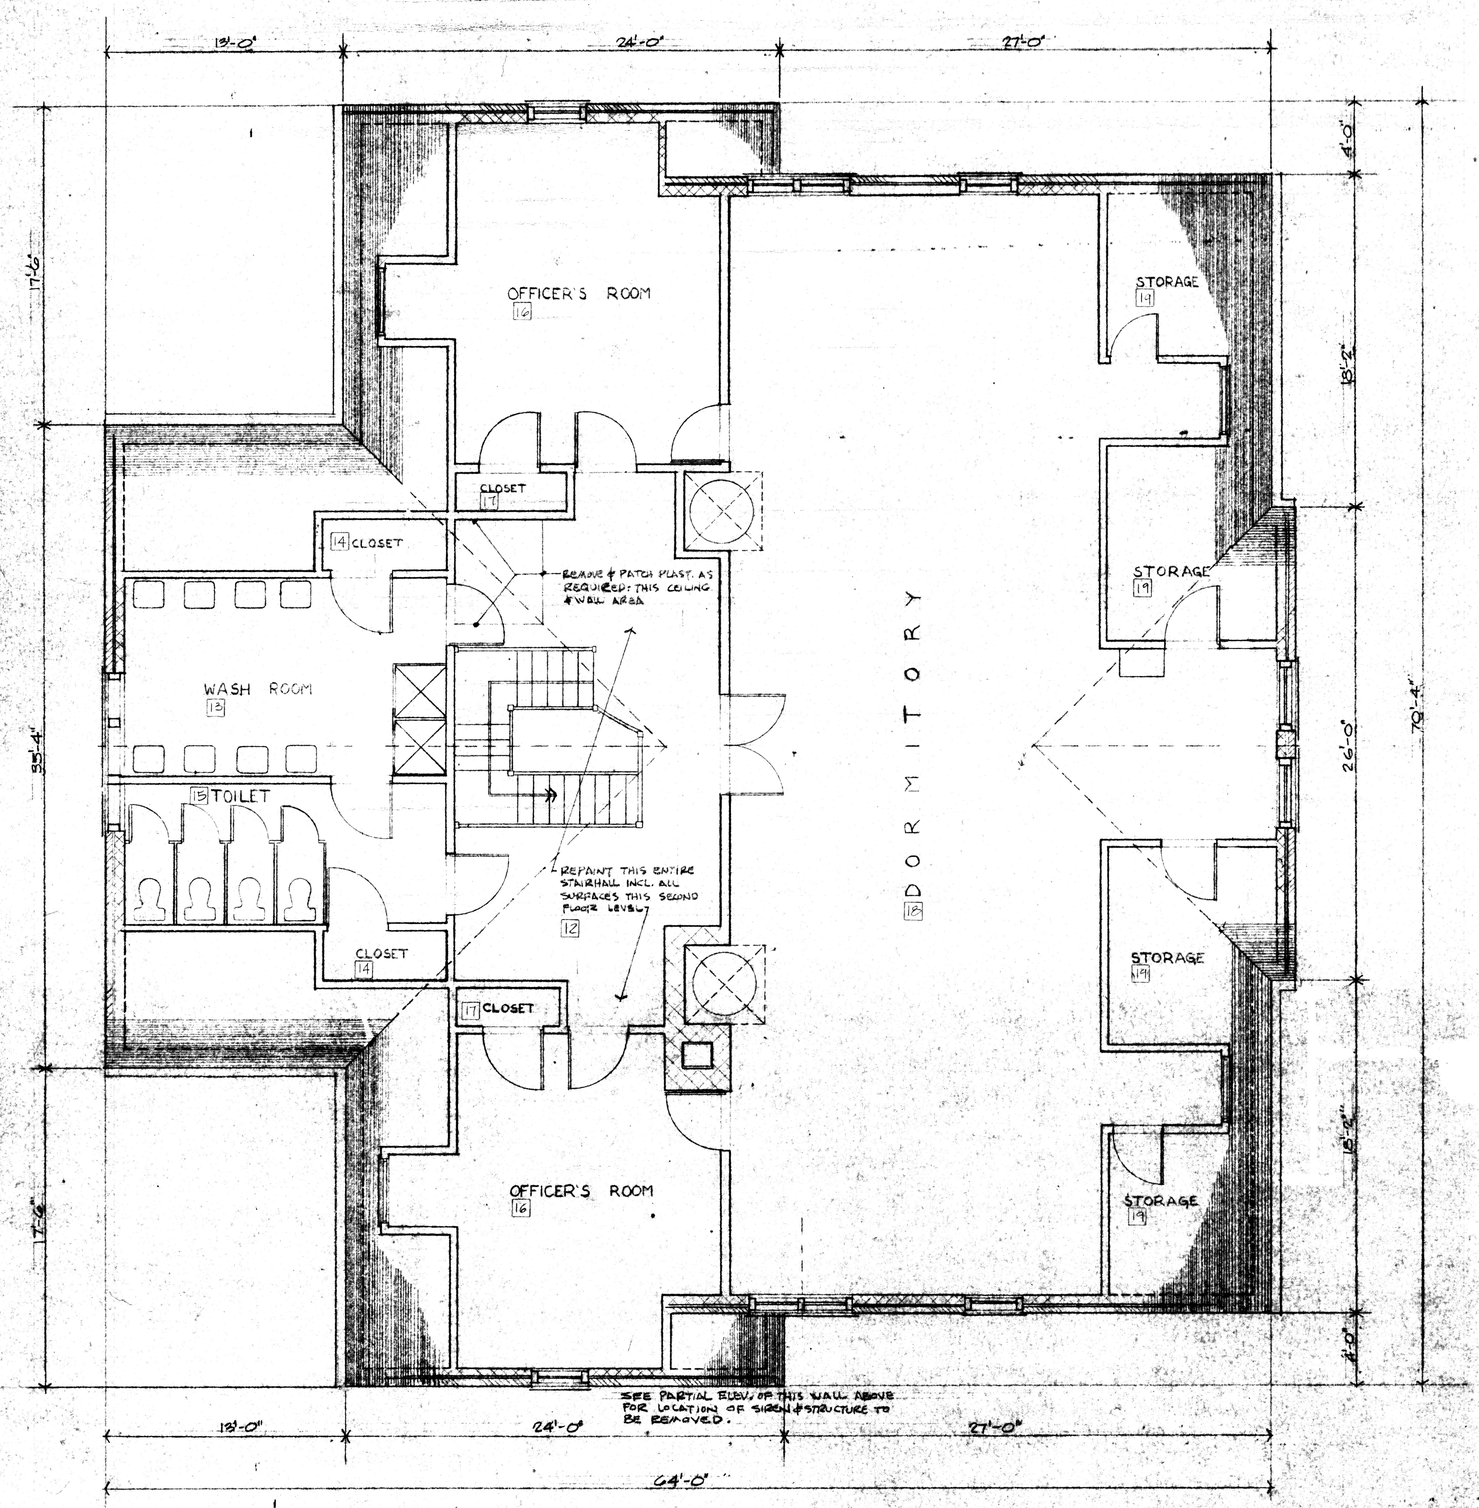


SECOND FLOOR PLAN

SCALE: 1/4" = 1'-0"

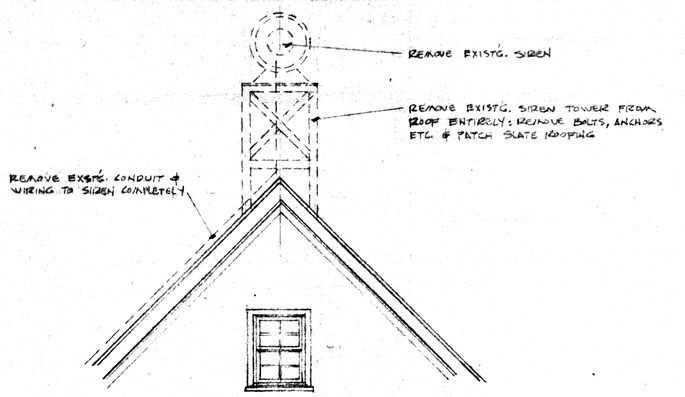

PARTIAL ELEVATION OF ROOF PEAK SHOWING LOCATION OF SIREN STRUCTURE TO BE REMOVED

SCALE: 1/4" = 1'-0"

FINISH SCHEDULE

RM #	DESCRIPTION	FLOORS	WALLS	TRIM	CEILING	PAINTING	REMARKS
1.	ENTRANCE FOYER	———		PATCH EXSTG. IF REQ'D.*	PATCH EXSTG. PLAST. AS REQ'D.*	CEILING W/ "A" FINISH	NOTE #1 NOTE #2 NOTE #3
2.	RECREATION ROOM	———	PATCH PLASTER AS REQ'D.*	PATCH EXSTG. IF REQ'D.*	PATCH EXSTG. PLAST. AS REQ'D.*	CEILING W/ "A" FINISH	NOTE #1 NOTE #3
3.	APPARATUS ROOM	———		PATCH EXSTG. IF REQ'D.*	PATCH EXSTG. PLAST. AS REQ'D.*	CEILING W/ "A" FINISH	NOTE #1 NOTE #2 NOTE #3
4.	HALL	———		PATCH EXSTG. IF REQ'D.*	PATCH EXSTG. PLAST. AS REQ'D.*	CEILING W/ "A" FINISH	NOTE #1 NOTE #3
5.	KITCHEN	———	PATCH PLASTER AS REQ'D.*	PATCH EXSTG. IF REQ'D.*	PATCH EXSTG. PLAST. AS REQ'D.*	CEILING W/ "A" FINISH	NOTE #1 NOTE #3
6.	LAV. & TOILET RM	———		PATCH TRIM IF REQ'D.*	PATCH EXSTG. PLAST. AS REQ'D.*	CEILING W/ "A" FINISH	NOTE #1 NOTE #3
7.	GEAR STOR. ROOM.	———		PATCH EXSTG. IF REQ'D.*	PATCH EXSTG. PLAST. AS REQ'D.*	CEILING W/ "B" FINISH	NOTE #1 NOTE #3
8.	STORAGE	———		PATCH EXSTG. IF REQ'D.*	PATCH EXSTG. PLAST. AS REQ'D.*	CEILING W/ "B" FINISH	NOTE #1 NOTE #3
1.	[illegible]	MACHINE GRIND FLOOR WITH SEAL COAT BINDER AS PER SPECS.		PATCH EXSTG. IF REQ'D.*	PATCH EXSTG. PLAST. AS REQ'D.*	CEILING W/ "B" FINISH	NOTE #1 NOTE #3
10.	CLOSET	———		PATCH EXSTG. IF REQ'D.*	PATCH EXSTG. PLAST. AS REQ'D.*	CEILING W/ "B" FINISH	NOTE #1
11.	BASEMENT STAIRS & BASEMENT	———		———	PATCH EXSTG. PLAST. AS REQ'D.*	CEILING & WALLS W/ "B" FINISH	
12.	STAIR HALL	———		PATCH EXSTG. IF REQ'D.*	PATCH & REPAINT PLAST. CEILING AS SHOWN & AS REQUIRED	CEILING W/ "A" FINISH	NOTE #1 NOTE #3
13.	WASH RM.	———	PATCH PLAST. AS REQ'D.*	———	PATCH EXSTG. PLAST. AS REQ'D.*	CEILING & WALLS W/ "A" FINISH	NOTE #1 NOTE #3
14.	CLOSET	———	PATCH PLAST. AS REQ'D.*	———	PATCH EXSTG. PLAST. AS REQ'D.*	CEILING & WALLS W/ "B" FINISH	
15.	TOILET ROOM	———	PATCH PLAST. AS REQ'D.	———	PATCH EXSTG. PLAST. AS REQ'D.*	CEILING & WALLS W/ "A" FINISH	NOTE #1 NOTE #3
16.	OFFICERS ROOM	———	PATCH PLAST. AS REQ'D.*	PATCH EXSTG. IF REQ'D.*	PATCH EXSTG. PLAST. AS REQ'D.*	CEILING & WALLS W/ "B" FINISH	NOTE #1 NOTE #3
17.	CLOSET	———	PATCH PLAST. AS REQ'D.	———	PATCH EXSTG. PLAST. AS REQ'D.*	CEILING & WALLS W/ "B" FINISH	
18.	DORMITORY	———	PATCH PLAST. AS REQ'D.	PATCH EXSTG. IF REQ'D.*	PATCH EXSTG. PLAST. AS REQ'D.	CEILING & WALLS W/ "B" FINISH	NOTE #1 NOTE #3
19.	STORAGE	———	PATCH PLAST. AS REQ'D.*	———	PATCH EXSTG. PLAST. AS REQ'D.*	CEILINGS & WALLS W/ "B" FINISH	

FINISH SCHEDULE NOTES:

* PATCH EXTG. BASE, WALLS, TRIM, CEILINGS, ETC. IS INTENDED TO MEAN PATCHING WITH SPACKLING COMPOUND, PATCHING PLASTER, PUTTY, ETC. OF OPEN JOINTS, CRACKS, IMPERFECTIONS IN THE SURFACES, ETC. THIS NOTE IS NOT INTENDED TO MEAN THE PATCHING OF SAID BASE, WALLS, TRIM, CEILINGS, ETC., BY REPLACEMENT OF SAID MATERIALS.

NOTE 1: APPLIES TO INTERIOR WOOD DOORS, WHICH ARE NOW VARNISHED. THESE DOORS SHALL BE STRIPPED TO VIRGIN WOOD & VARNISHED AS PER SPECS.

NOTE 2: APPLIES TO PREVIOUSLY PAINTED WINDOWS, FRAMES, ETC., AND TO INTERIOR & EXTERIOR DOORS (PREVIOUSLY PAINTED) INCLUDING OVERHEAD DOORS. ALL SAID WINDOWS, DOORS, ETC. SHALL BE CLEANED, SCRAPED OF ALL LOOSE AND FLAKING PAINT & PUTTY, REPUTTIED & PAINTED AS PER SPECS.

NOTE 3: APPLIES TO PREVIOUSLY VARNISHED TRIM, BASE, WINDOWS, ETC.: ALL WOOD PREVIOUSLY VARNISHED, WITH THE EXCEPTION OF DOORS DESCRIBED IN NOTE 1, THEY SHALL BE CLEANED, SCRAPED OF ALL LOOSE FINISH & SANDED TO REMOVE GLOSS FROM FINISH (DE-GLOSSING CHEMICAL WILL BE ALLOWED ONLY UPON THE APPROVAL OF THE ARCHITECTS & CHIEF OF PUBLIC BUILDINGS) AFTER CLEANING & REMOVING OF GLOSS, ALL SAID WOOD SHALL BE VARNISHED 2 COATS.

GENERAL NOTE: ALL RADIATORS, HEATING PIPING, PLUMBING PIPING, CONDUIT, ETC. SHALL BE PAINTED AS PER SPECS.

REVISIONS:	DATE: 7/3/73
	DRAWN: J.F.
	CHECKED: G.M.

RENOVATIONS & ALTERATIONS TO FIRE STATIONS
PROVIDENCE, R.I.
ROCHAMBEAU AVENUE FIRE STATION

MANCINO ASSOCIATES ARCHITECTS
324 COUNTY ROAD
BARRINGTON, RHODE ISLAND

ALPHONSE MANCINO No. 484 REGISTERED ARCHITECT
EUGENE MANCINO No. 413 REGISTERED ARCHITECT

DRAWING 2