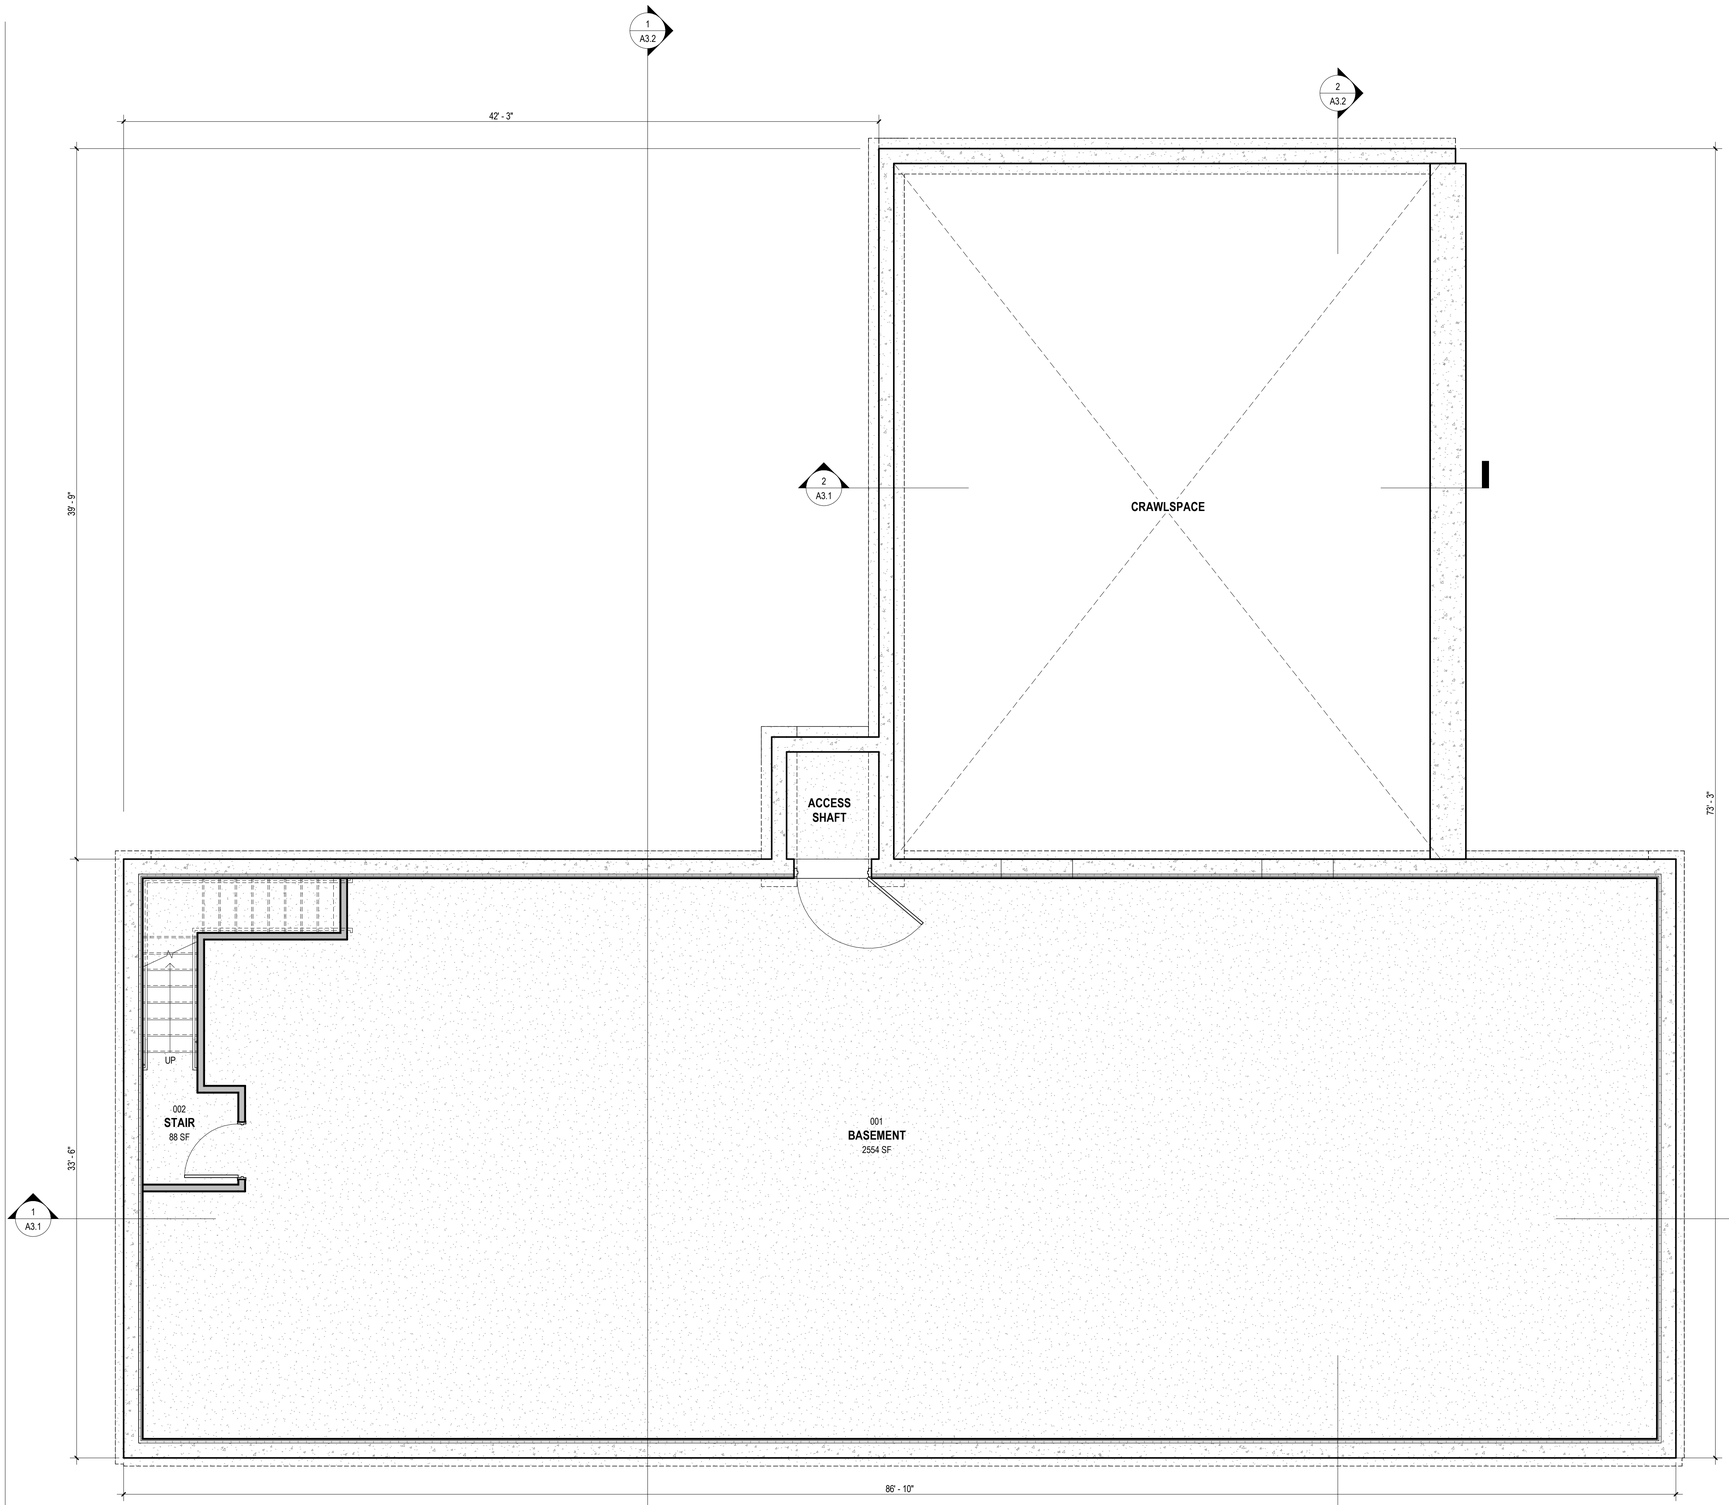

1 **BASEMENT ARCHITECTURAL PLAN**
SCALE: 1/4" = 1'-0"

NEW WORK PLAN LEGEND

EXISTING WALL;
SEE LIFE SAFETY DRAWINGS FOR RATED WALLS

NEW WALL;
SEE WALL PARTITION TYPE FOR CONSTRUCTION

NEW RATED WALL;
SEE WALL PARTITION TYPE FOR CONSTRUCTION

STRUCTURAL/ BEARING WALL;
SEE PLAN FOR EXISTING OR NEW.

NEW OR RELOCATED DOOR;
SEE DOOR SCHEDULE FOR ADDITIONAL INFORMATION

EXISTING DOOR

NEW OR RELOCATED INTERIOR WINDOW;
SEE INTERIOR WINDOW SCHEDULE FOR ADDITIONAL INFORMATION

NEW WORK SCOPE NOTES

1. NEW WORK SCOPE NOTES 1
2. NEW WORK SCOPE NOTES 2
3. NEW WORK SCOPE NOTES 3

NEW WORK KEY

1 NEW WORK NOTE

STATE OF RHODE ISLAND
BHDDH

ENHANCED MENTAL HEALTH GROUP HOME

859 BROAD ST, PROVIDENCE, RI
02907

GMI ARCHITECTS

24 ROLAND STREET, #301 CHARLESTOWN, MA
617 423 9399 02129

412A THAMES STREET BRISTOL, RI
401 396 9898 02809

NO. DATE ISSUED FOR

BASEMENT ARCHITECTURAL PLAN

JOB NO. 25122.4
ISSUE DATE

CITY SUBMISSION
03/12/2026

A1.0

© COPYRIGHT GRAHAMMEUS INC ARCHITECTS
UNAUTHORIZED USE IS STRICTLY PROHIBITED

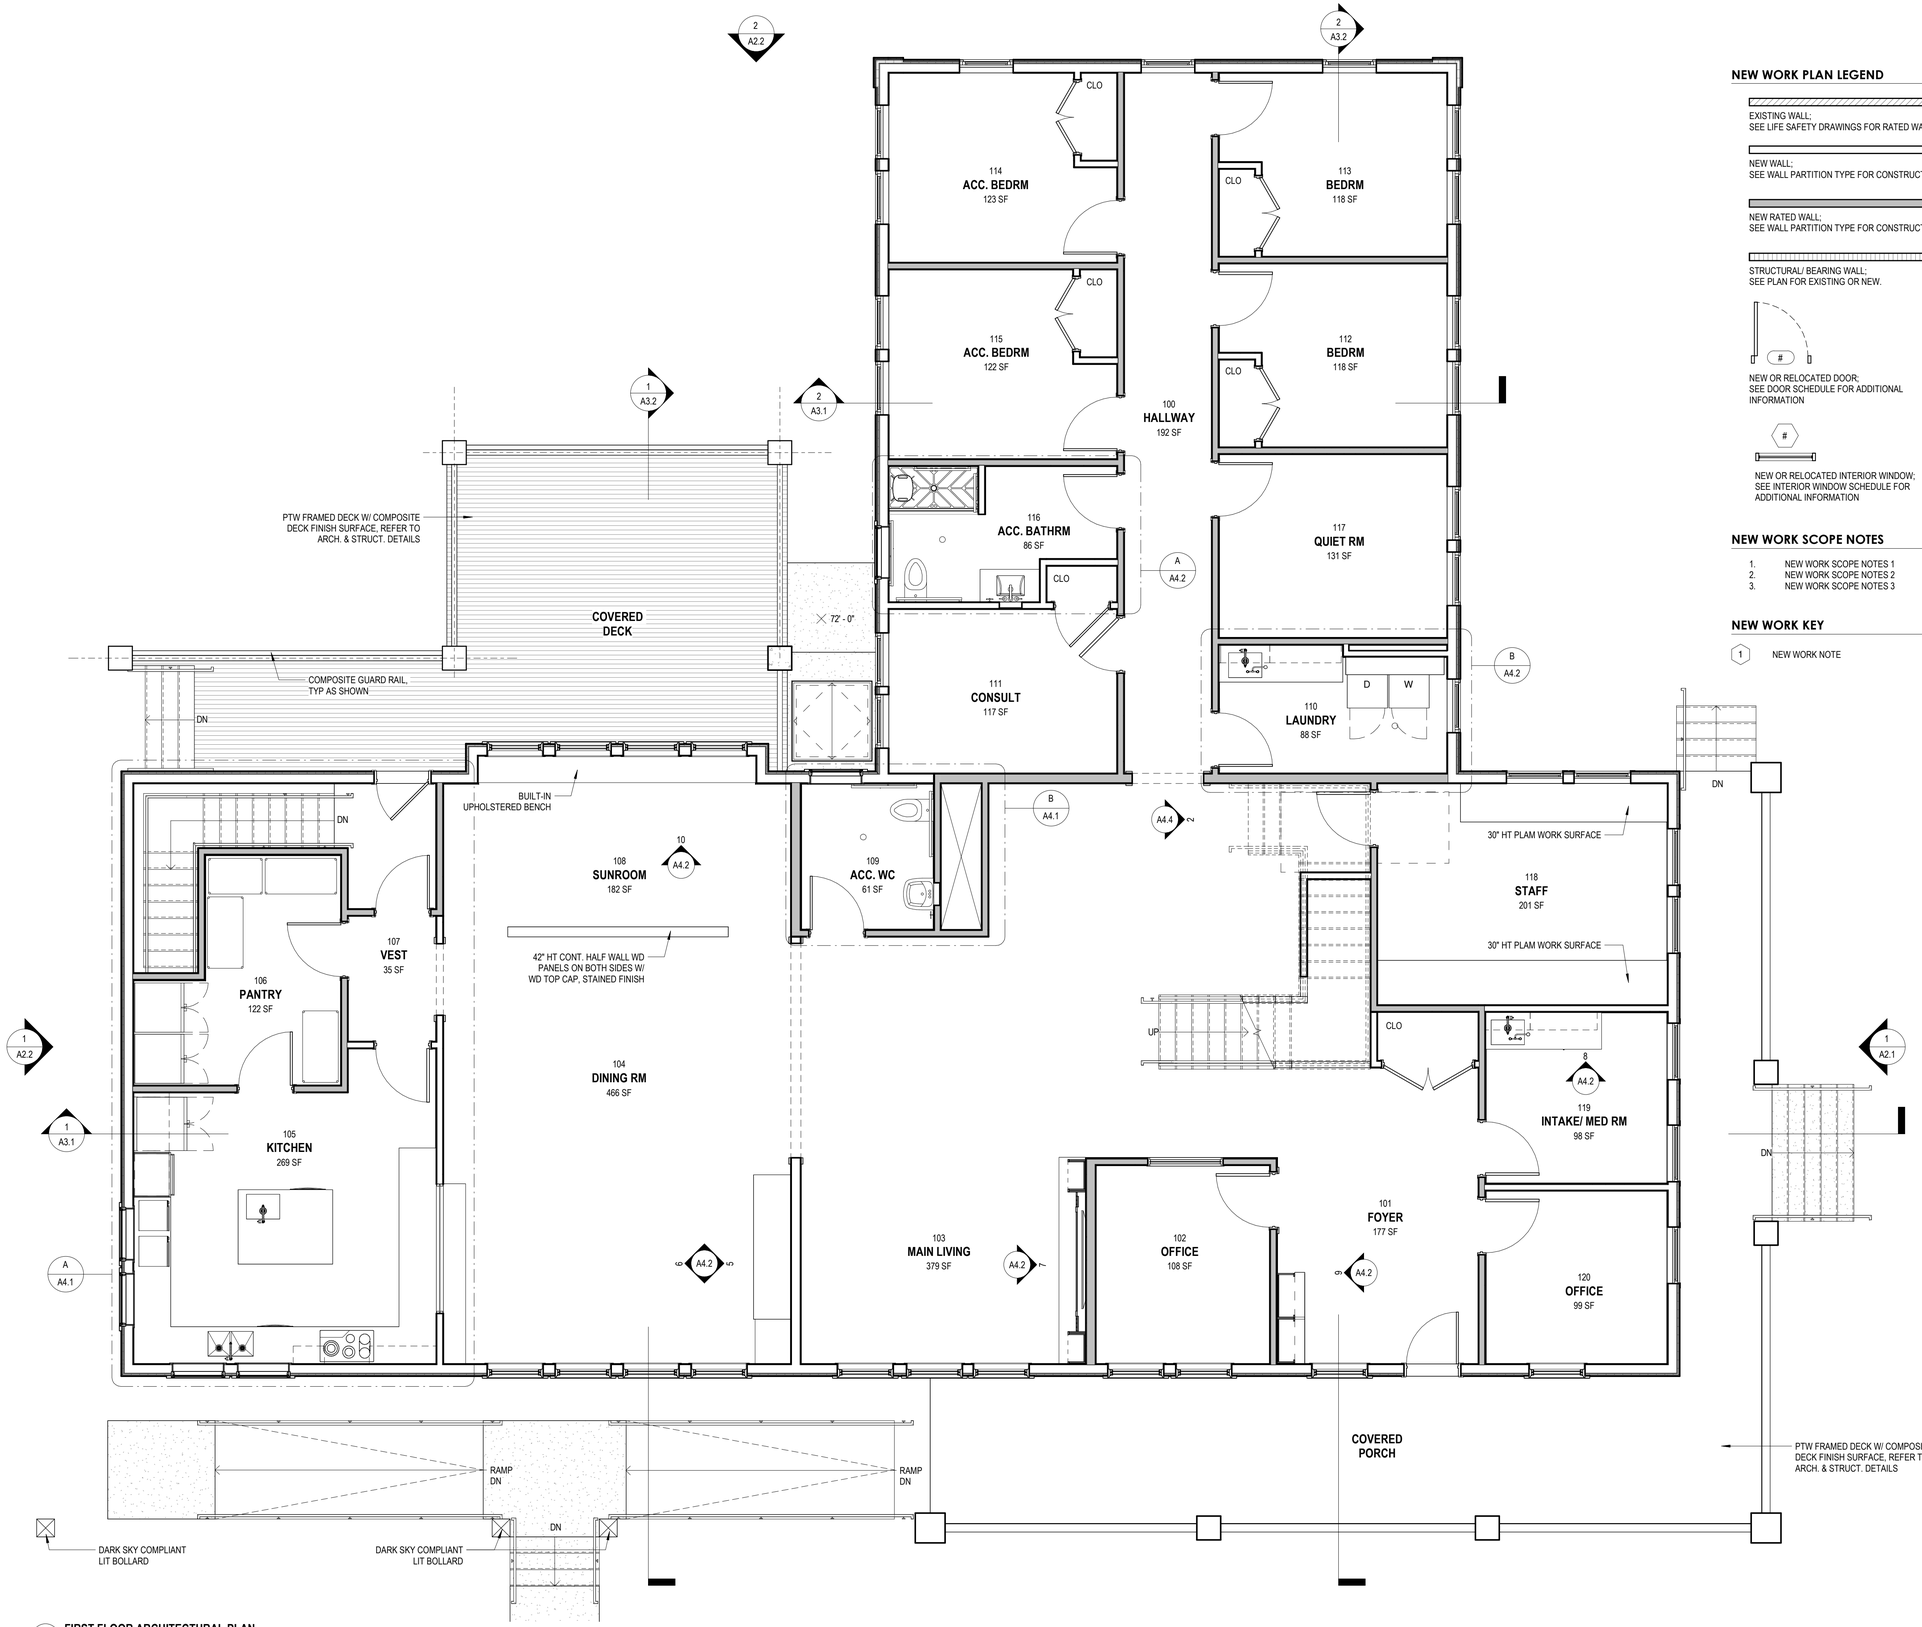

1 FIRST FLOOR ARCHITECTURAL PLAN
SCALE: 1/4" = 1'-0"

NEW WORK PLAN LEGEND

EXISTING WALL;
SEE LIFE SAFETY DRAWINGS FOR RATED WALLS

NEW WALL;
SEE WALL PARTITION TYPE FOR CONSTRUCTION

NEW RATED WALL;
SEE WALL PARTITION TYPE FOR CONSTRUCTION

STRUCTURAL/ BEARING WALL;
SEE PLAN FOR EXISTING OR NEW.

NEW OR RELOCATED DOOR;
SEE DOOR SCHEDULE FOR ADDITIONAL INFORMATION

EXISTING DOOR

NEW OR RELOCATED INTERIOR WINDOW;
SEE INTERIOR WINDOW SCHEDULE FOR ADDITIONAL INFORMATION

NEW WORK SCOPE NOTES

1. NEW WORK SCOPE NOTES 1
2. NEW WORK SCOPE NOTES 2
3. NEW WORK SCOPE NOTES 3

NEW WORK KEY

1 NEW WORK NOTE

STATE OF RHODE ISLAND
BHDDH

ENHANCED MENTAL HEALTH GROUP HOME

859 BROAD ST, PROVIDENCE, RI
02907

GMI ARCHITECTS

24 ROLAND STREET, #301 CHARLESTOWN, MA
617 423 9399 02129

412A THAMES STREET BRISTOL, RI
401 396 9898 02809

NO. DATE ISSUED FOR

FIRST FLOOR ARCHITECTURAL PLAN

JOB NO. 25122.4
ISSUE DATE

CITY SUBMISSION
03/12/2026

A1.1

© COPYRIGHT GRAHAM/MEUS INC ARCHITECTS
UNAUTHORIZED USE IS STRICTLY PROHIBITED

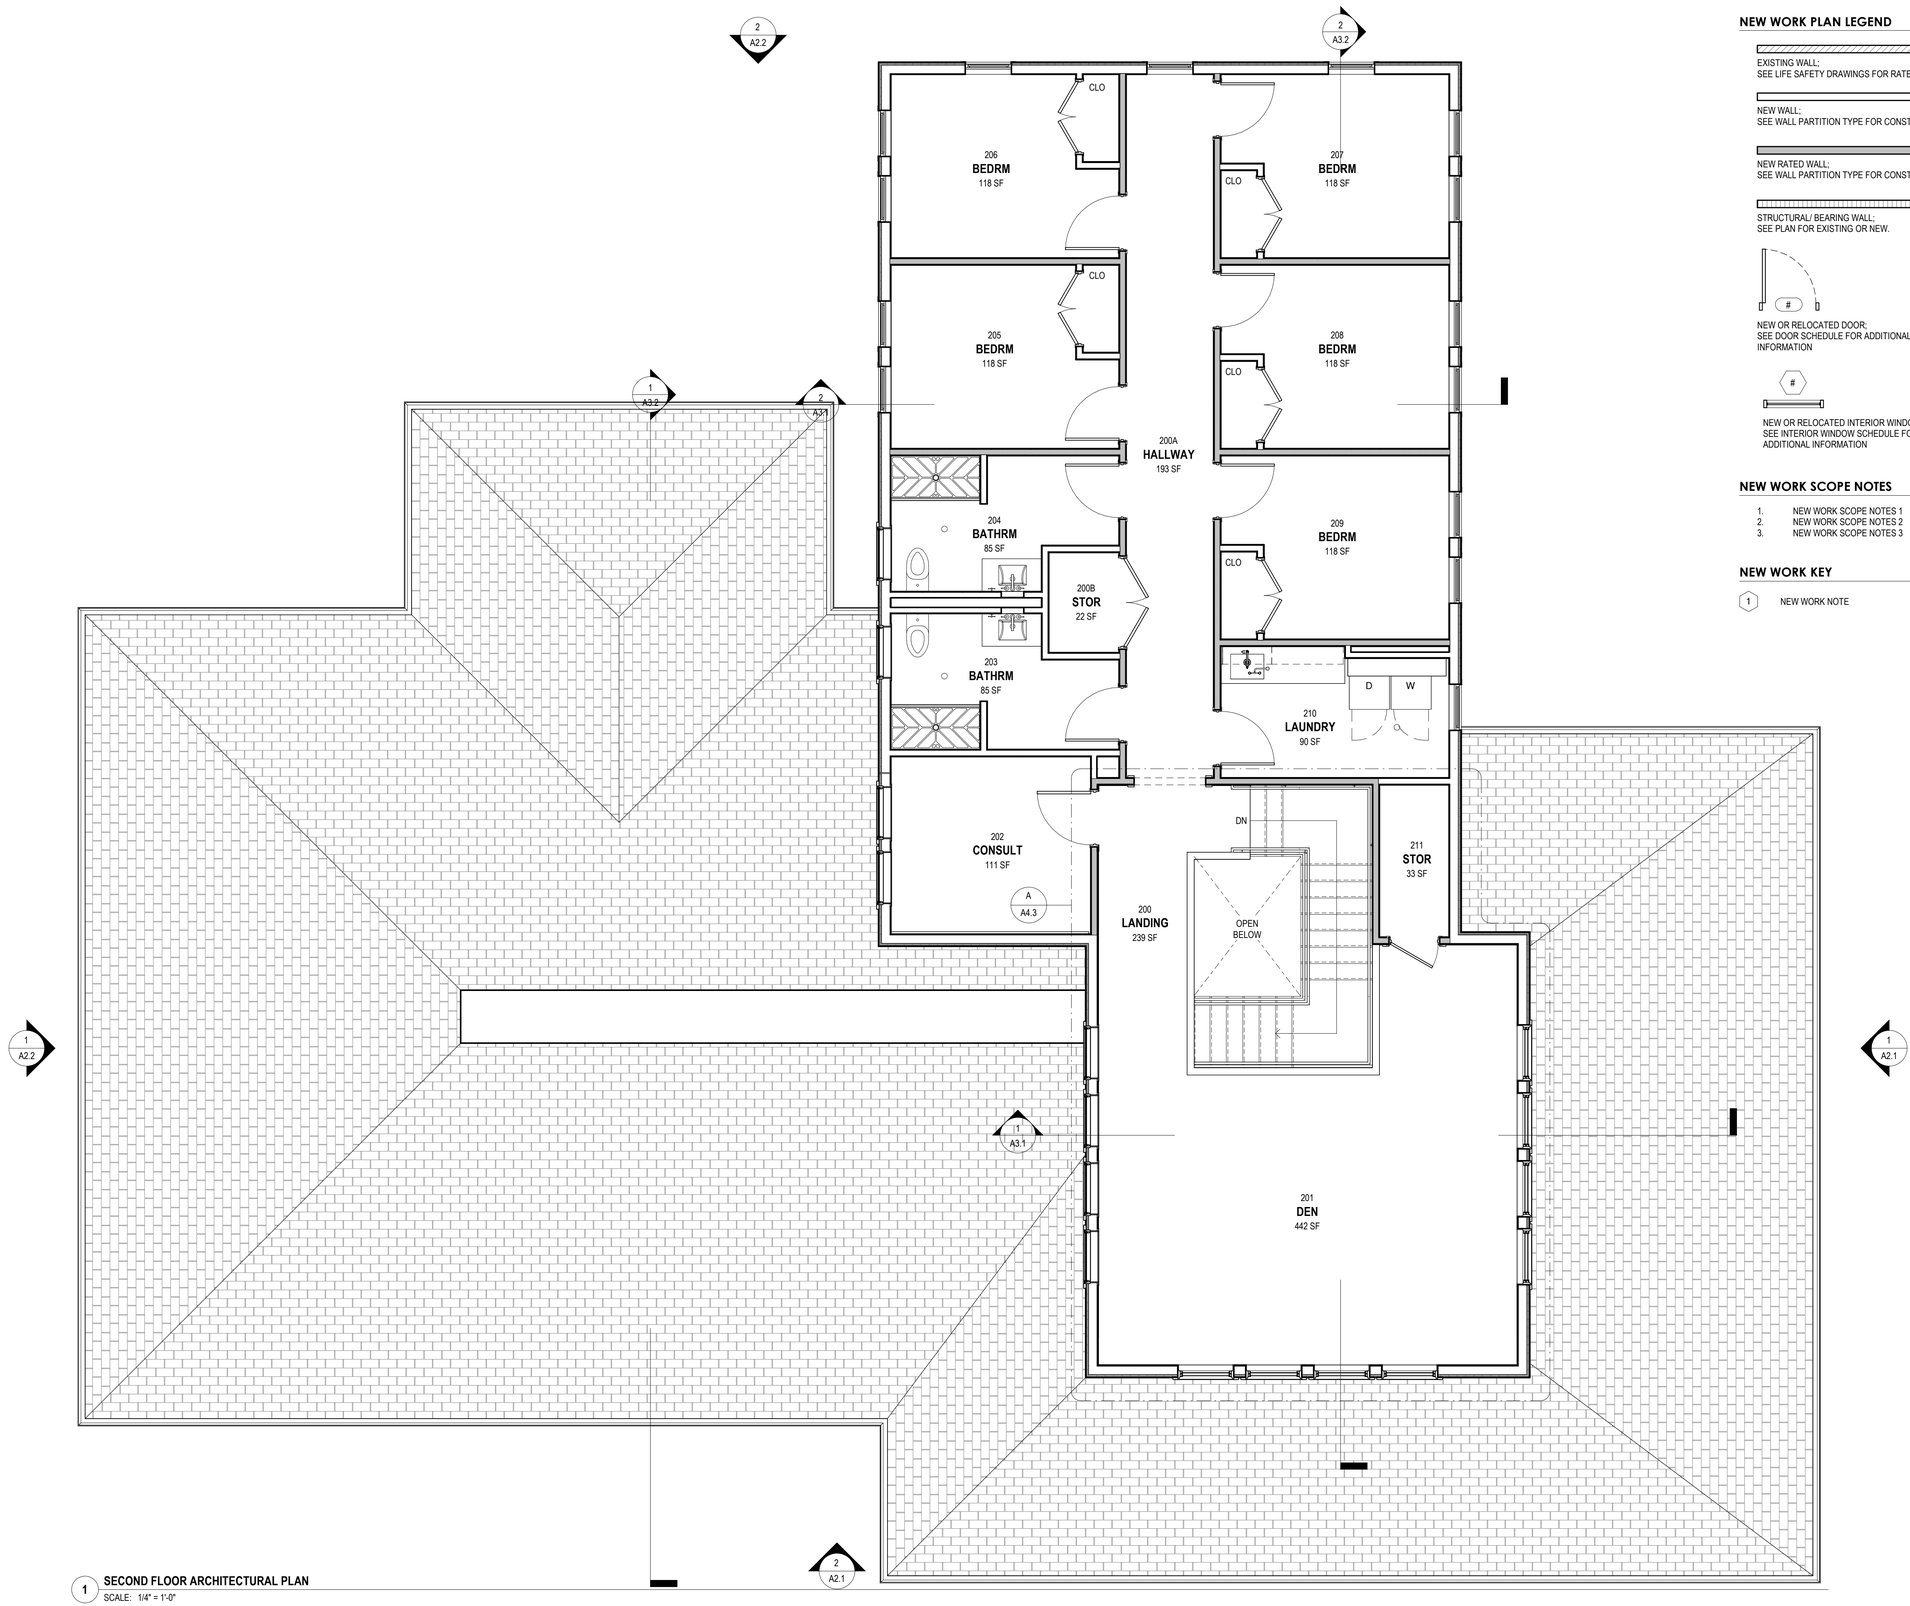

1 **SECOND FLOOR ARCHITECTURAL PLAN**
SCALE: 1/4" = 1'-0"

NEW WORK PLAN LEGEND

EXISTING WALL;
SEE LIFE SAFETY DRAWINGS FOR RATED WALLS

NEW WALL;
SEE WALL PARTITION TYPE FOR CONSTRUCTION

NEW RATED WALL;
SEE WALL PARTITION TYPE FOR CONSTRUCTION

STRUCTURAL/ BEARING WALL;
SEE PLAN FOR EXISTING OR NEW.

NEW OR RELOCATED DOOR;
SEE DOOR SCHEDULE FOR ADDITIONAL INFORMATION

EXISTING DOOR

NEW OR RELOCATED INTERIOR WINDOW;
SEE INTERIOR WINDOW SCHEDULE FOR ADDITIONAL INFORMATION

NEW WORK SCOPE NOTES

1. NEW WORK SCOPE NOTES 1
2. NEW WORK SCOPE NOTES 2
3. NEW WORK SCOPE NOTES 3

NEW WORK KEY

1 NEW WORK NOTE

STATE OF RHODE ISLAND
BHDDH

ENHANCED MENTAL HEALTH GROUP HOME

859 BROAD ST, PROVIDENCE, RI
02907

GMI ARCHITECTS

24 ROLAND STREET, #301 CHARLESTOWN, MA
617 423 9399 02129

412A THAMES STREET BRISTOL, RI
401 396 9898 02809

NO. DATE ISSUED FOR

SECOND FLOOR ARCHITECTURAL PLAN

JOB NO. 25122.4
ISSUE DATE

CITY SUBMISSION
03/12/2026

A1.2

© COPYRIGHT GRAHAM/MEUS INC ARCHITECTS
UNAUTHORIZED USE IS STRICTLY PROHIBITED

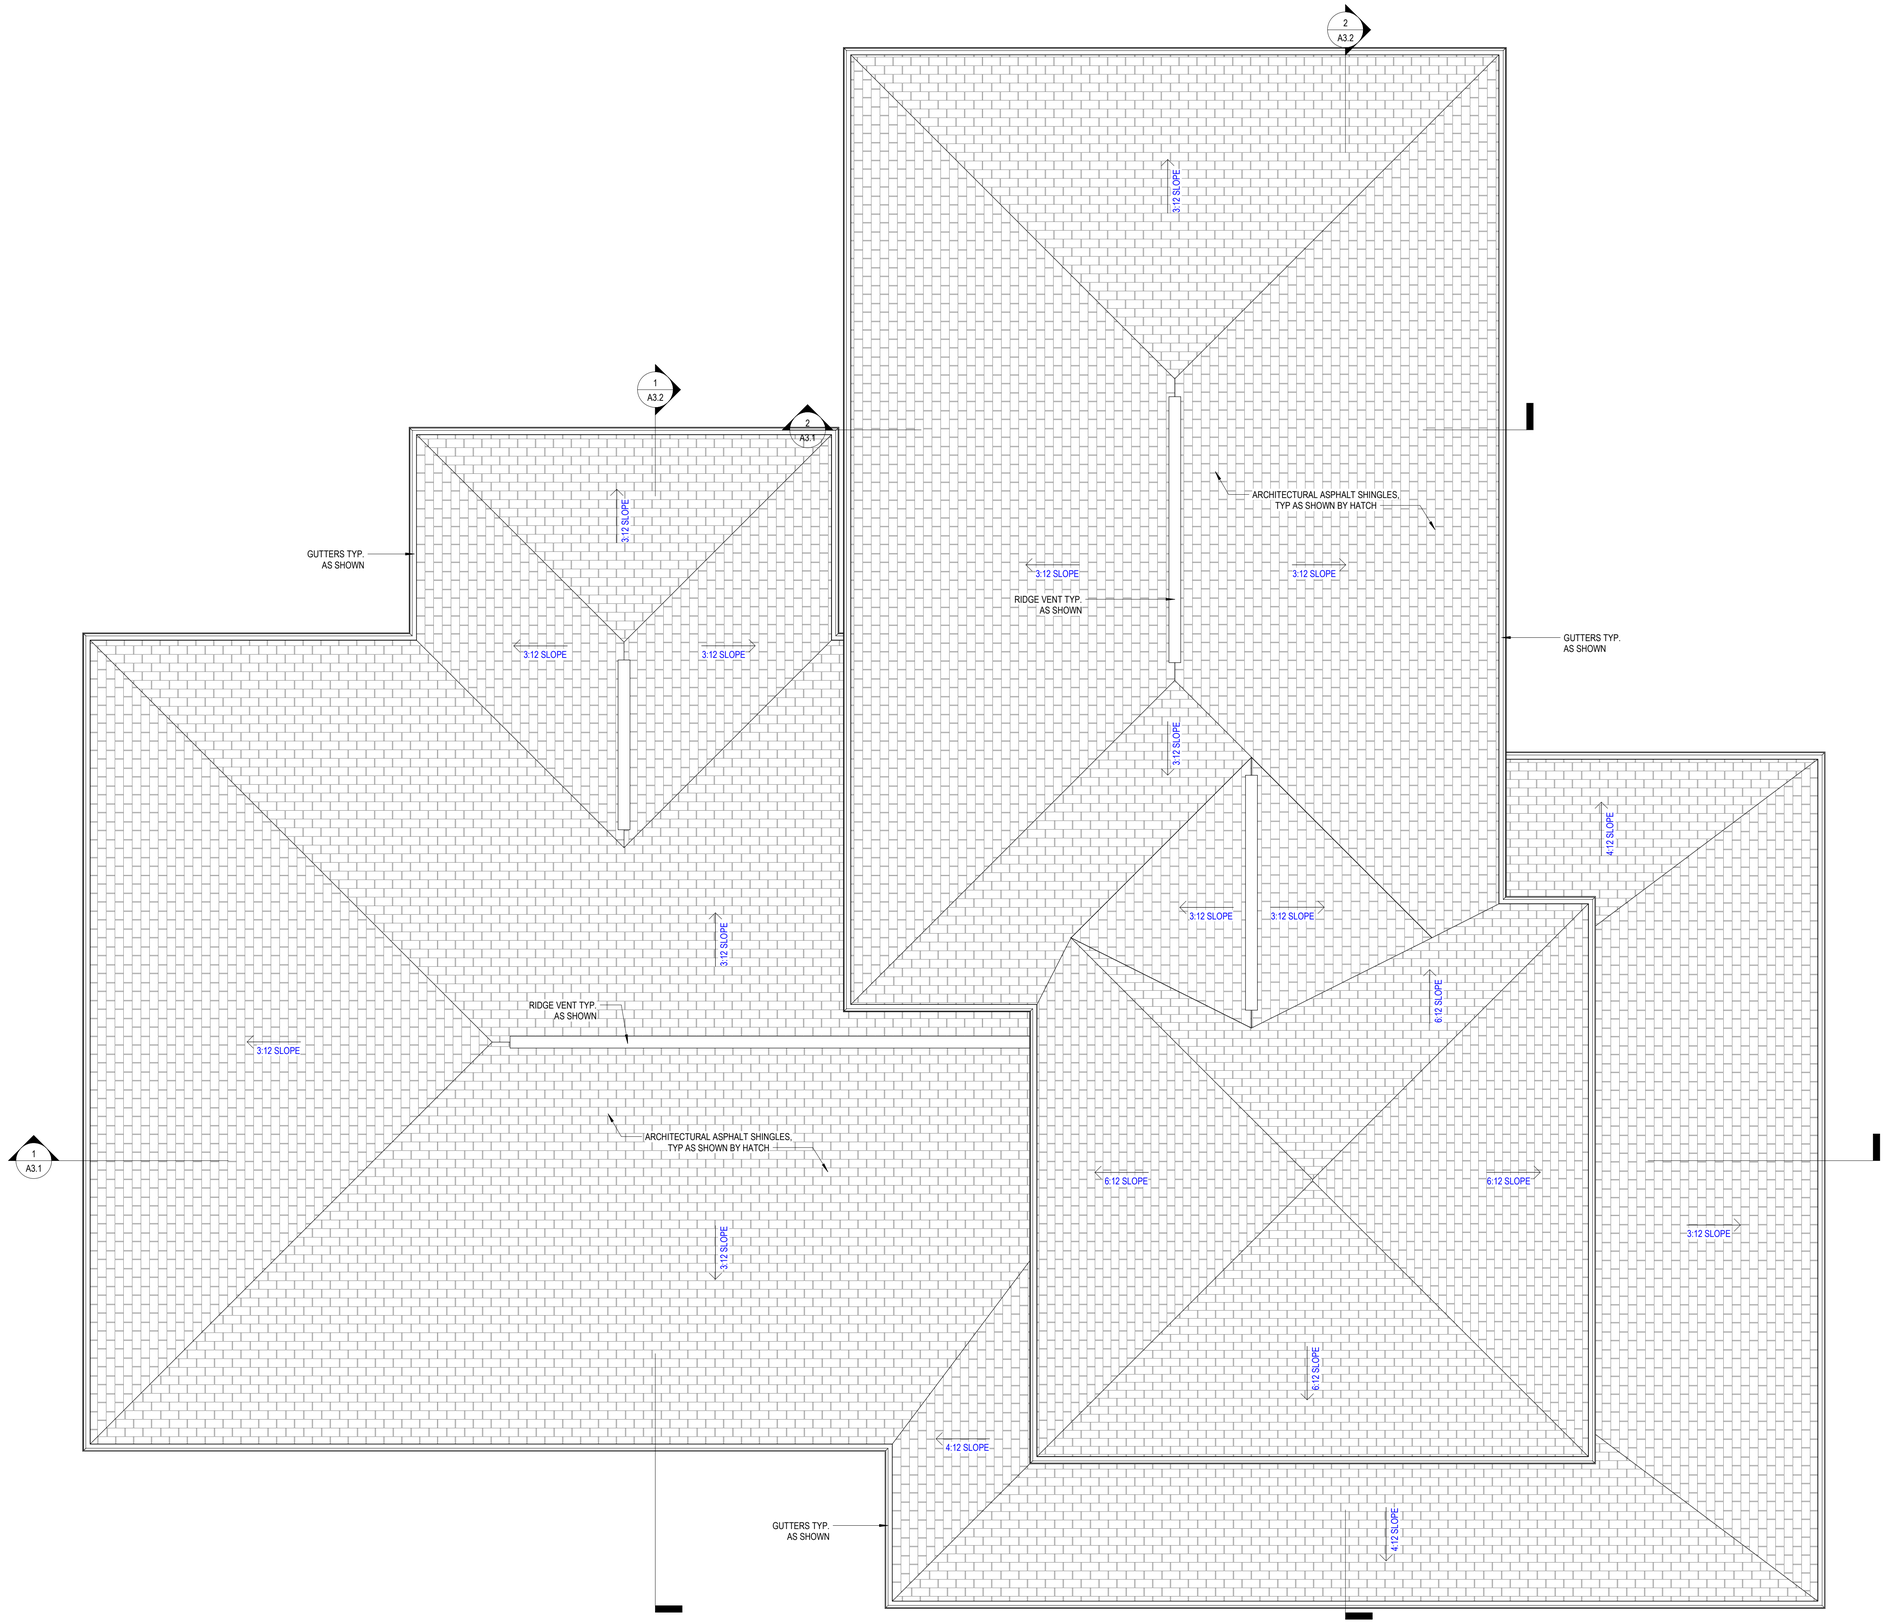

1 **ROOF ARCHITECTURAL PLAN**
SCALE: 1/4" = 1'-0"

STATE OF RHODE ISLAND
BHDDH

ENHANCED MENTAL HEALTH GROUP HOME

859 BROAD ST, PROVIDENCE, RI
02907

GMI
ARCHITECTS

24 ROLAND STREET, #301 CHARLESTOWN, MA
617 423 9399 02129

412A THAMES STREET BRISTOL, RI
401 396 9898 02809

NO. DATE ISSUED FOR

ROOF ARCHITECTURAL PLAN

JOB NO. 25122.4
ISSUE DATE

CITY SUBMISSION
03/12/2026

A1.3

© COPYRIGHT GRAHAM/MEUS INC ARCHITECTS
UNAUTHORIZED USE IS STRICTLY PROHIBITED

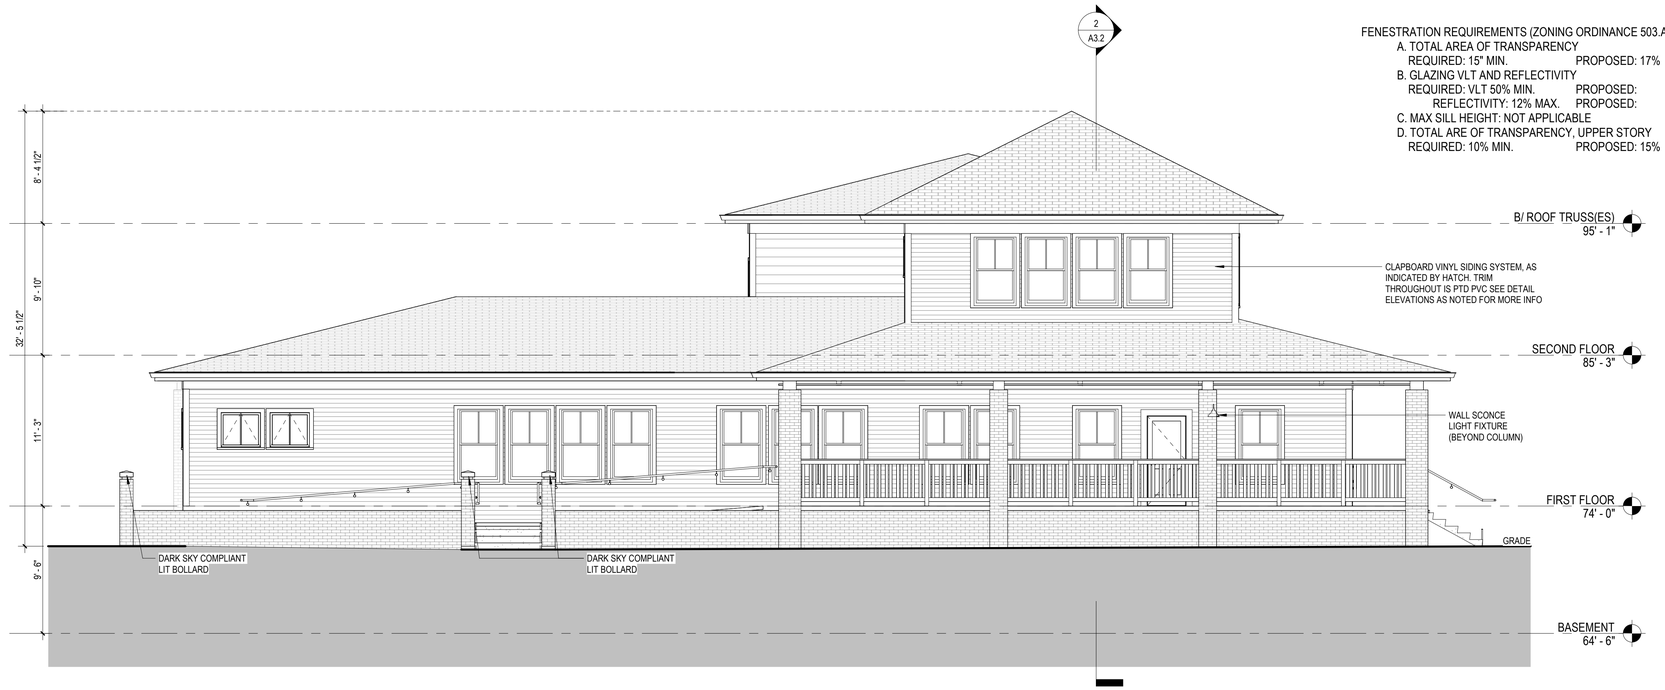

2 SOUTH EXTERIOR ELEVATION
SCALE: 3/16" = 1'-0"

1 EAST EXTERIOR ELEVATION
SCALE: 3/16" = 1'-0"

STATE OF RHODE ISLAND
BHDDH

ENHANCED MENTAL HEALTH GROUP HOME

859 BROAD ST, PROVIDENCE, RI
02907

GMI ARCHITECTS

24 ROLAND STREET, #301 CHARLESTOWN, MA
617 423 9399 02129

412A THAMES STREET BRISTOL, RI
401 396 9898 02809

NO. DATE ISSUED FOR

EAST & SOUTH EXTERIOR ELEVATIONS

JOB NO. 25122.4
ISSUE DATE

CITY SUBMISSION
03/12/2026

A2.1

© COPYRIGHT GRAHAM/MEUS INC ARCHITECTS
UNAUTHORIZED USE IS STRICTLY PROHIBITED

2 NORTH EXTERIOR ELEVATIONS
SCALE: 3/16" = 1'-0"

1 WEST EXTERIOR ELEVATION
SCALE: 3/16" = 1'-0"

STATE OF RHODE ISLAND
BHDDH

ENHANCED MENTAL HEALTH GROUP HOME

859 BROAD ST, PROVIDENCE, RI
02907

GMI ARCHITECTS

24 ROLAND STREET, #301 CHARLESTOWN, MA
617 423 9399 02129

412A THAMES STREET BRISTOL, RI
401 396 9898 02809

NO. DATE ISSUED FOR

NORTH & WEST EXTERIOR ELEVATIONS

JOB NO. 25122.4
ISSUE DATE

CITY SUBMISSION
03/12/2026

A2.2

© COPYRIGHT GRAHAM/MEUS INC ARCHITECTS
UNAUTHORIZED USE IS STRICTLY PROHIBITED

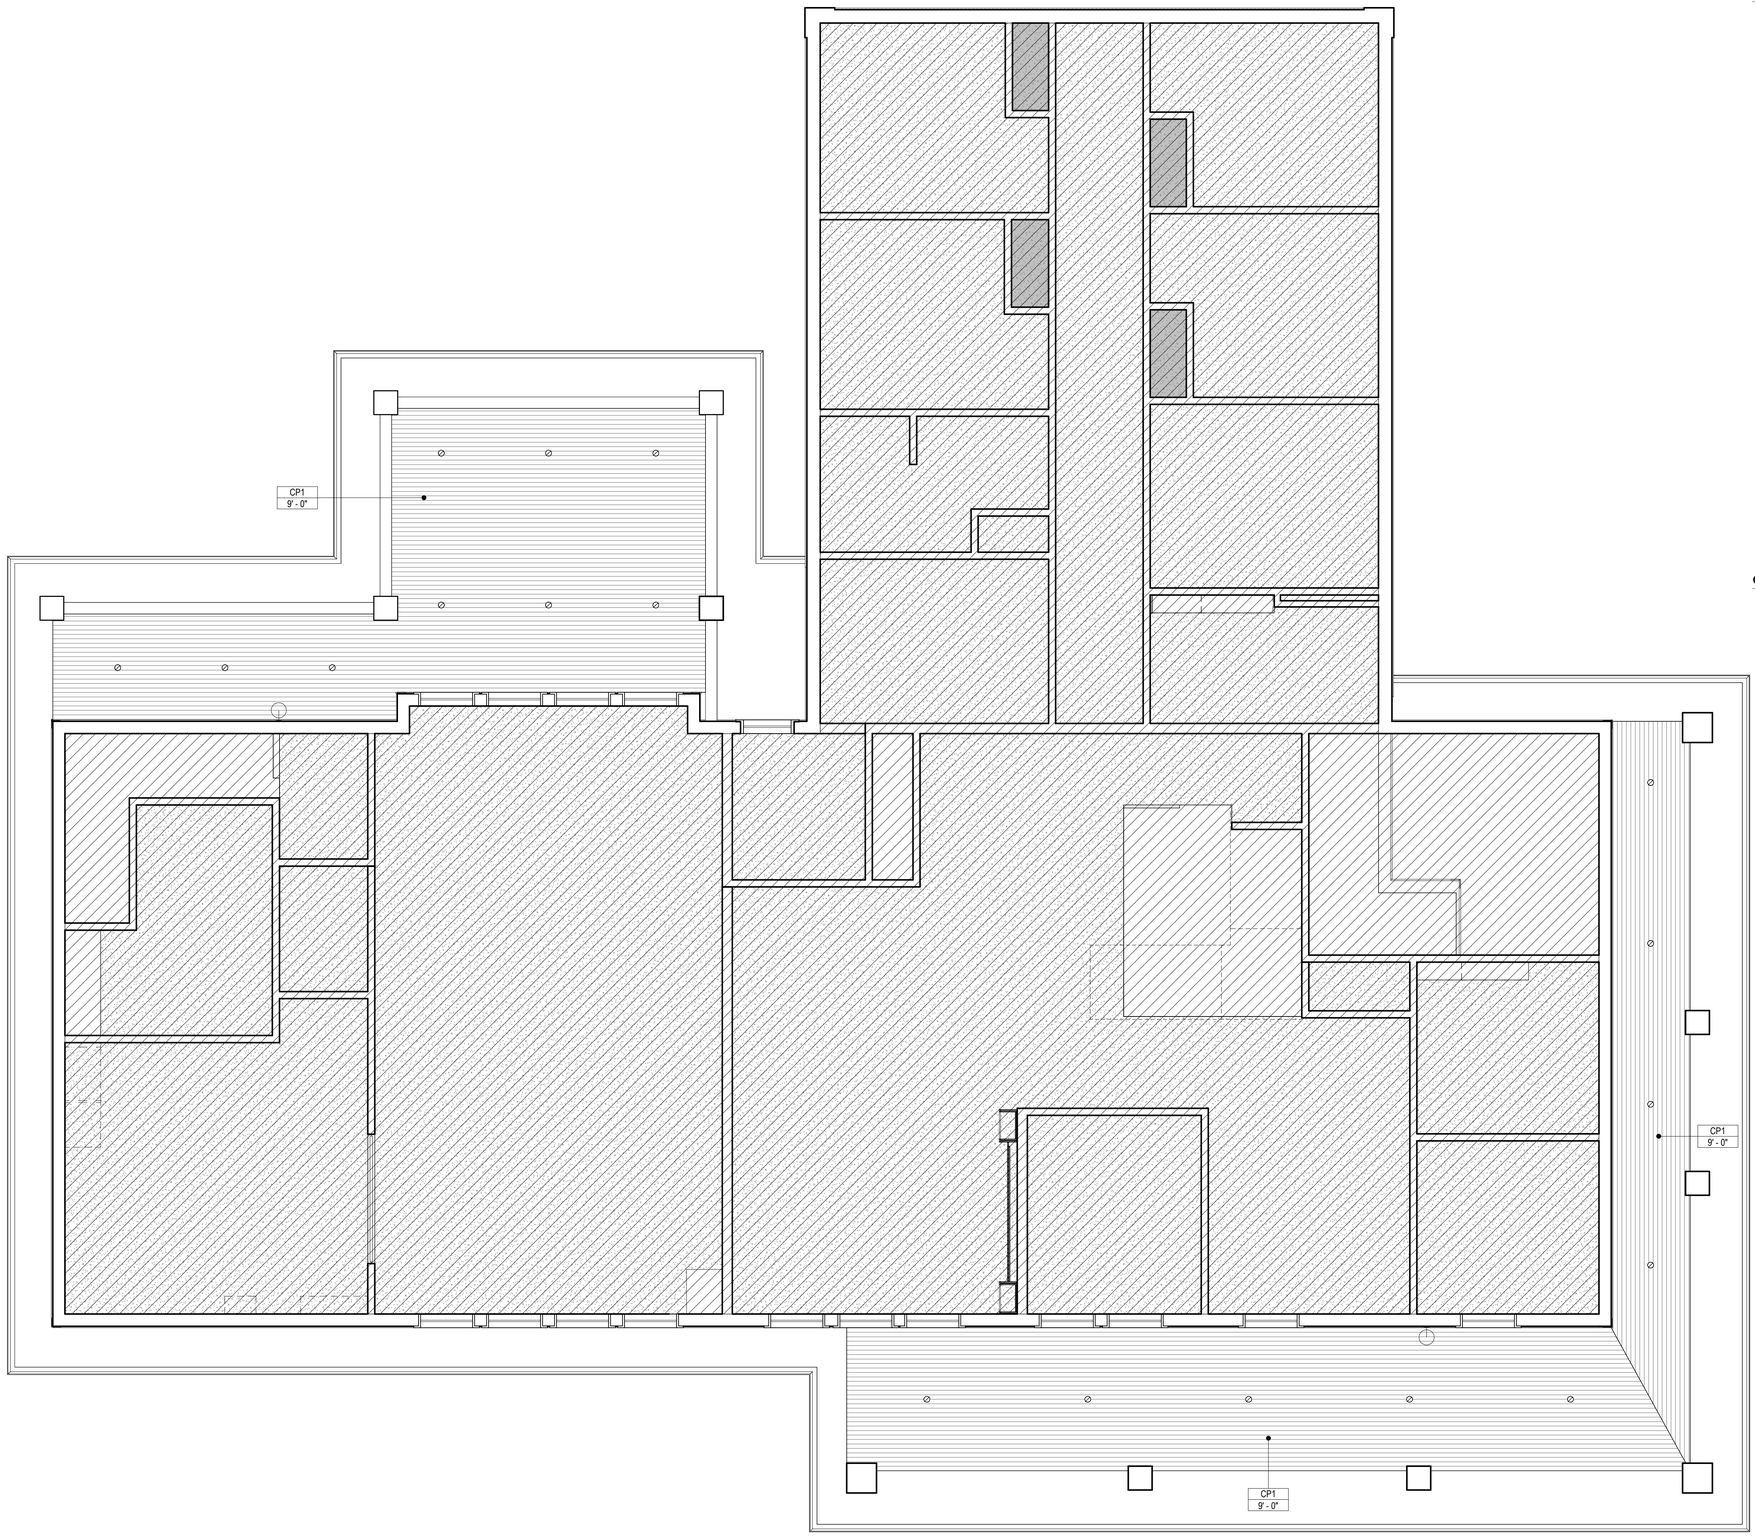

1 **FIRST FLOOR RCP**
SCALE: 1/4" = 1'-0"

REFLECTED CEILING PLAN LEGEND

- PTD PVC "BEADBOARD" PANEL APPLIED TO 1X3 WD FURRING
- PTD GYPSUM BOARD FINISH CEILING APPLIED TO 1X3 WD FURRING
- 2x2 IN-LAY LIGHT
- 2x4 IN-LAY LIGHT
- LINEAR LIGHT
- ROUND SURFACE LIGHT FIXTURE
- 4IN RECESSED DOWNLIGHT
- RECESSED WALL WASH DOWNLIGHT
- PENDANT LIGHT FIXTURE
- WALL SCONCE LIGHT FIXTURE
- LED COVE / STRIP LIGHTING

GENERAL REFLECTED CEILING PLAN NOTES

1. CEILINGS ARE SHOWN AS GENERIC TYPES. SPECIFIC CEILINGS MAY BE RATED; REFER TO THE ROOM FINISH SCHEDULES FOR MORE SPECIFIC INFORMATION AND REQUIREMENTS.

STATE OF RHODE ISLAND
BHDDH

ENHANCED MENTAL HEALTH GROUP HOME

859 BROAD ST, PROVIDENCE, RI
02907

GMI ARCHITECTS

24 ROLAND STREET, #301 CHARLESTOWN, MA
617 423 9399 02129

412A THAMES STREET BRISTOL, RI
401 396 9898 02809

NO. DATE ISSUED FOR

REFLECTED CEILING PLAN

JOB NO. 25122.4
ISSUE DATE

CITY SUBMISSION
03/12/2026

A7.1

© COPYRIGHT GRAHAM/MEUS INC ARCHITECTS
UNAUTHORIZED USE IS STRICTLY PROHIBITED

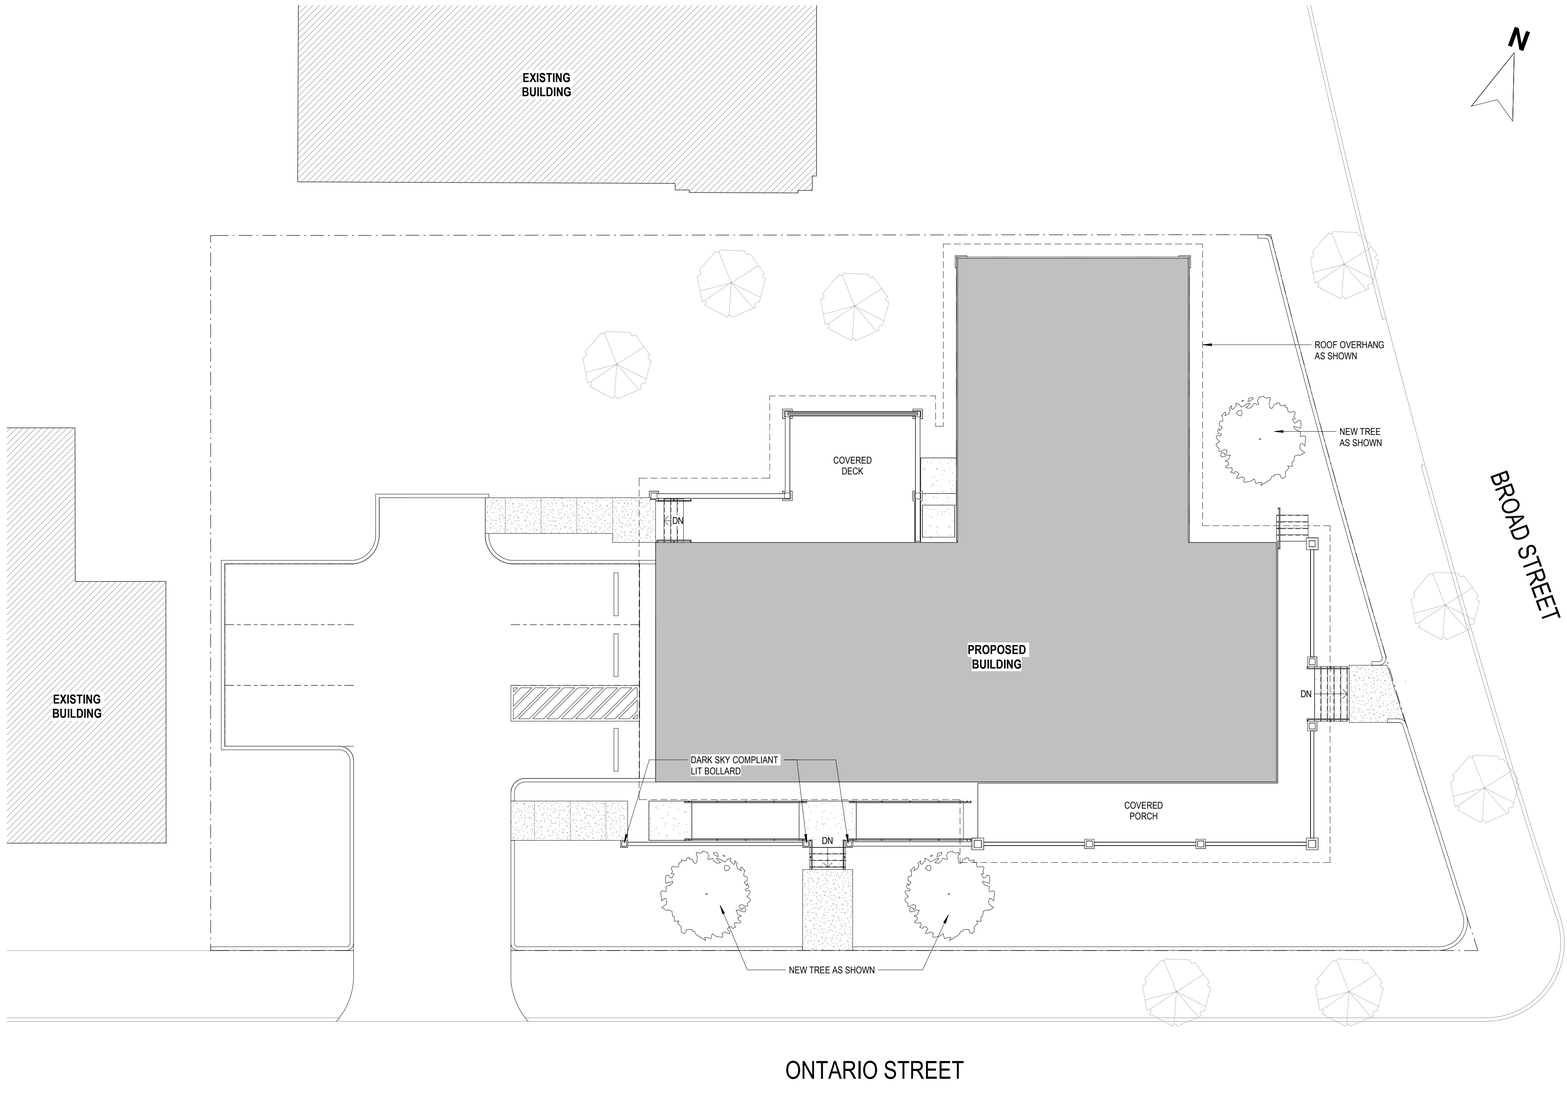

1 **PROPOSED SITE PLAN**
SCALE: 1" = 10'-0"

STATE OF RHODE ISLAND
BHDDH

ENHANCED MENTAL HEALTH GROUP HOME

859 BROAD ST, PROVIDENCE, RI
02907

GMI
ARCHITECTS

24 ROLAND STREET, #301 CHARLESTOWN, MA
617 423 9399 02129

412A THAMES STREET BRISTOL, RI
401 396 9898 02809

NO. DATE ISSUED FOR

ARCHITECTURAL SITE PLAN

JOB NO. 25122.4
ISSUE DATE

CITY
SUBMISSION
03/12/2026

AS1.0

© COPYRIGHT GRAHAM MEUS INC ARCHITECTS
UNAUTHORIZED USE IS STRICTLY PROHIBITED