

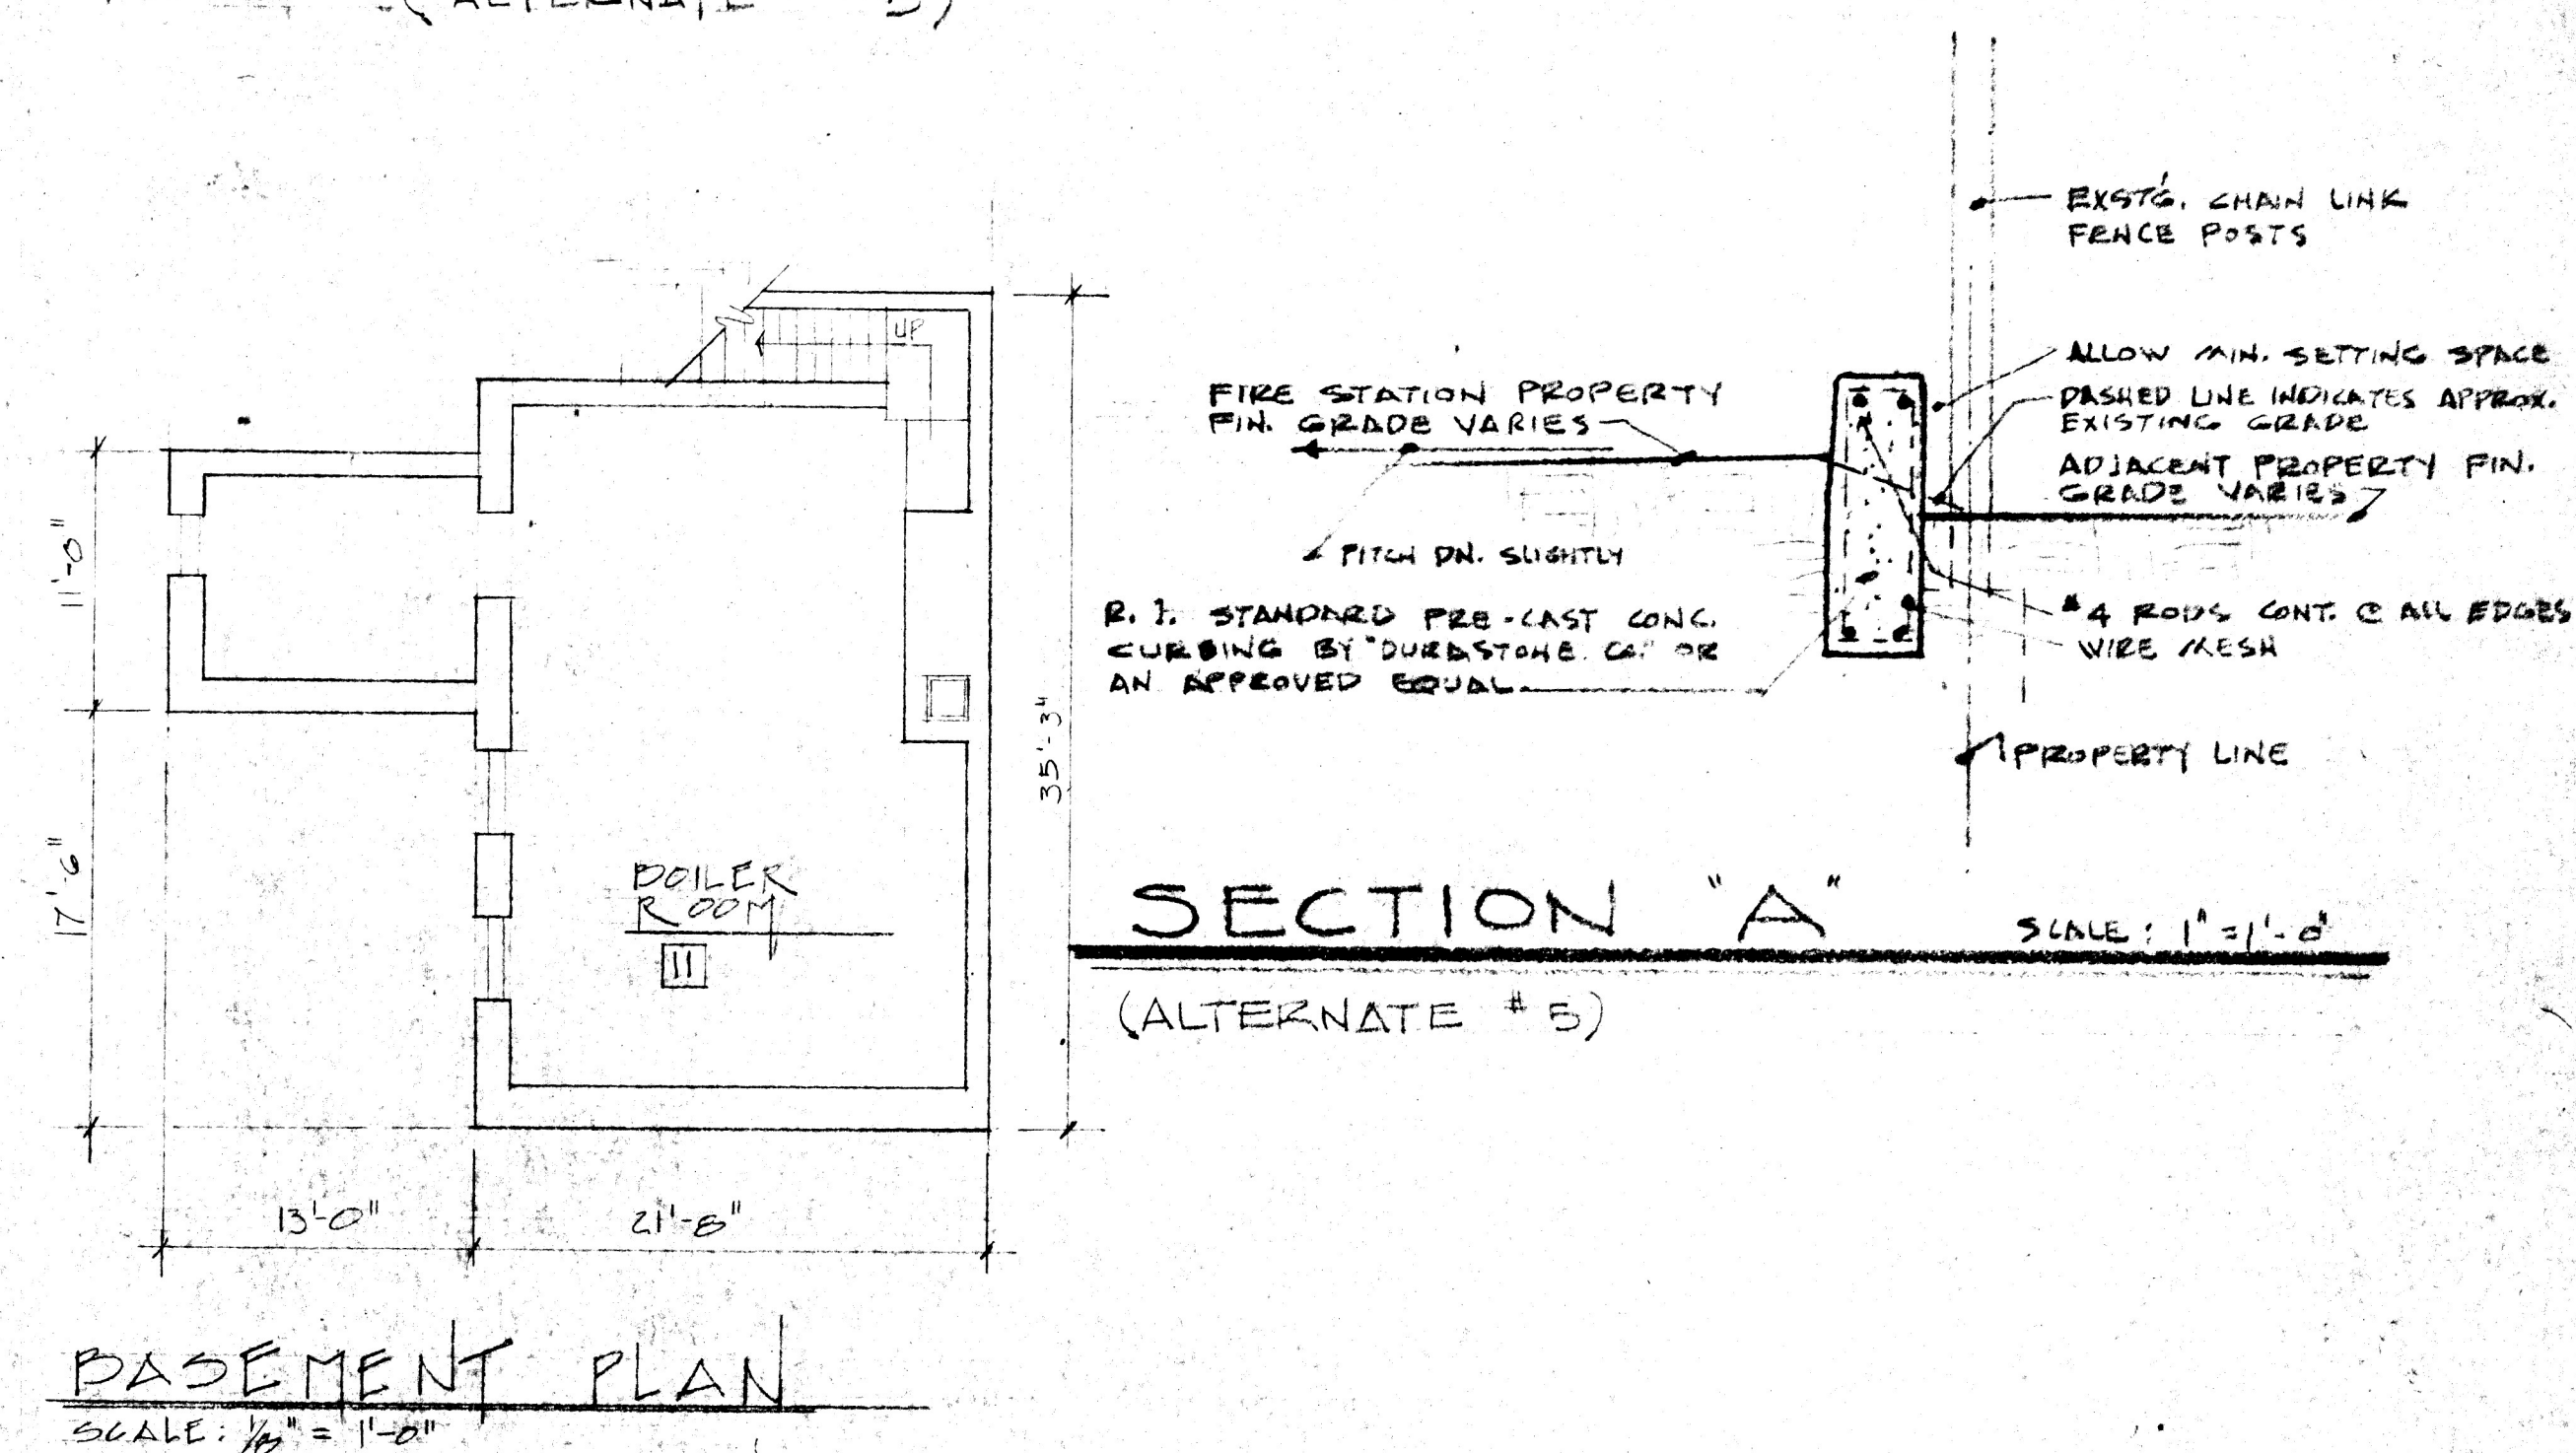
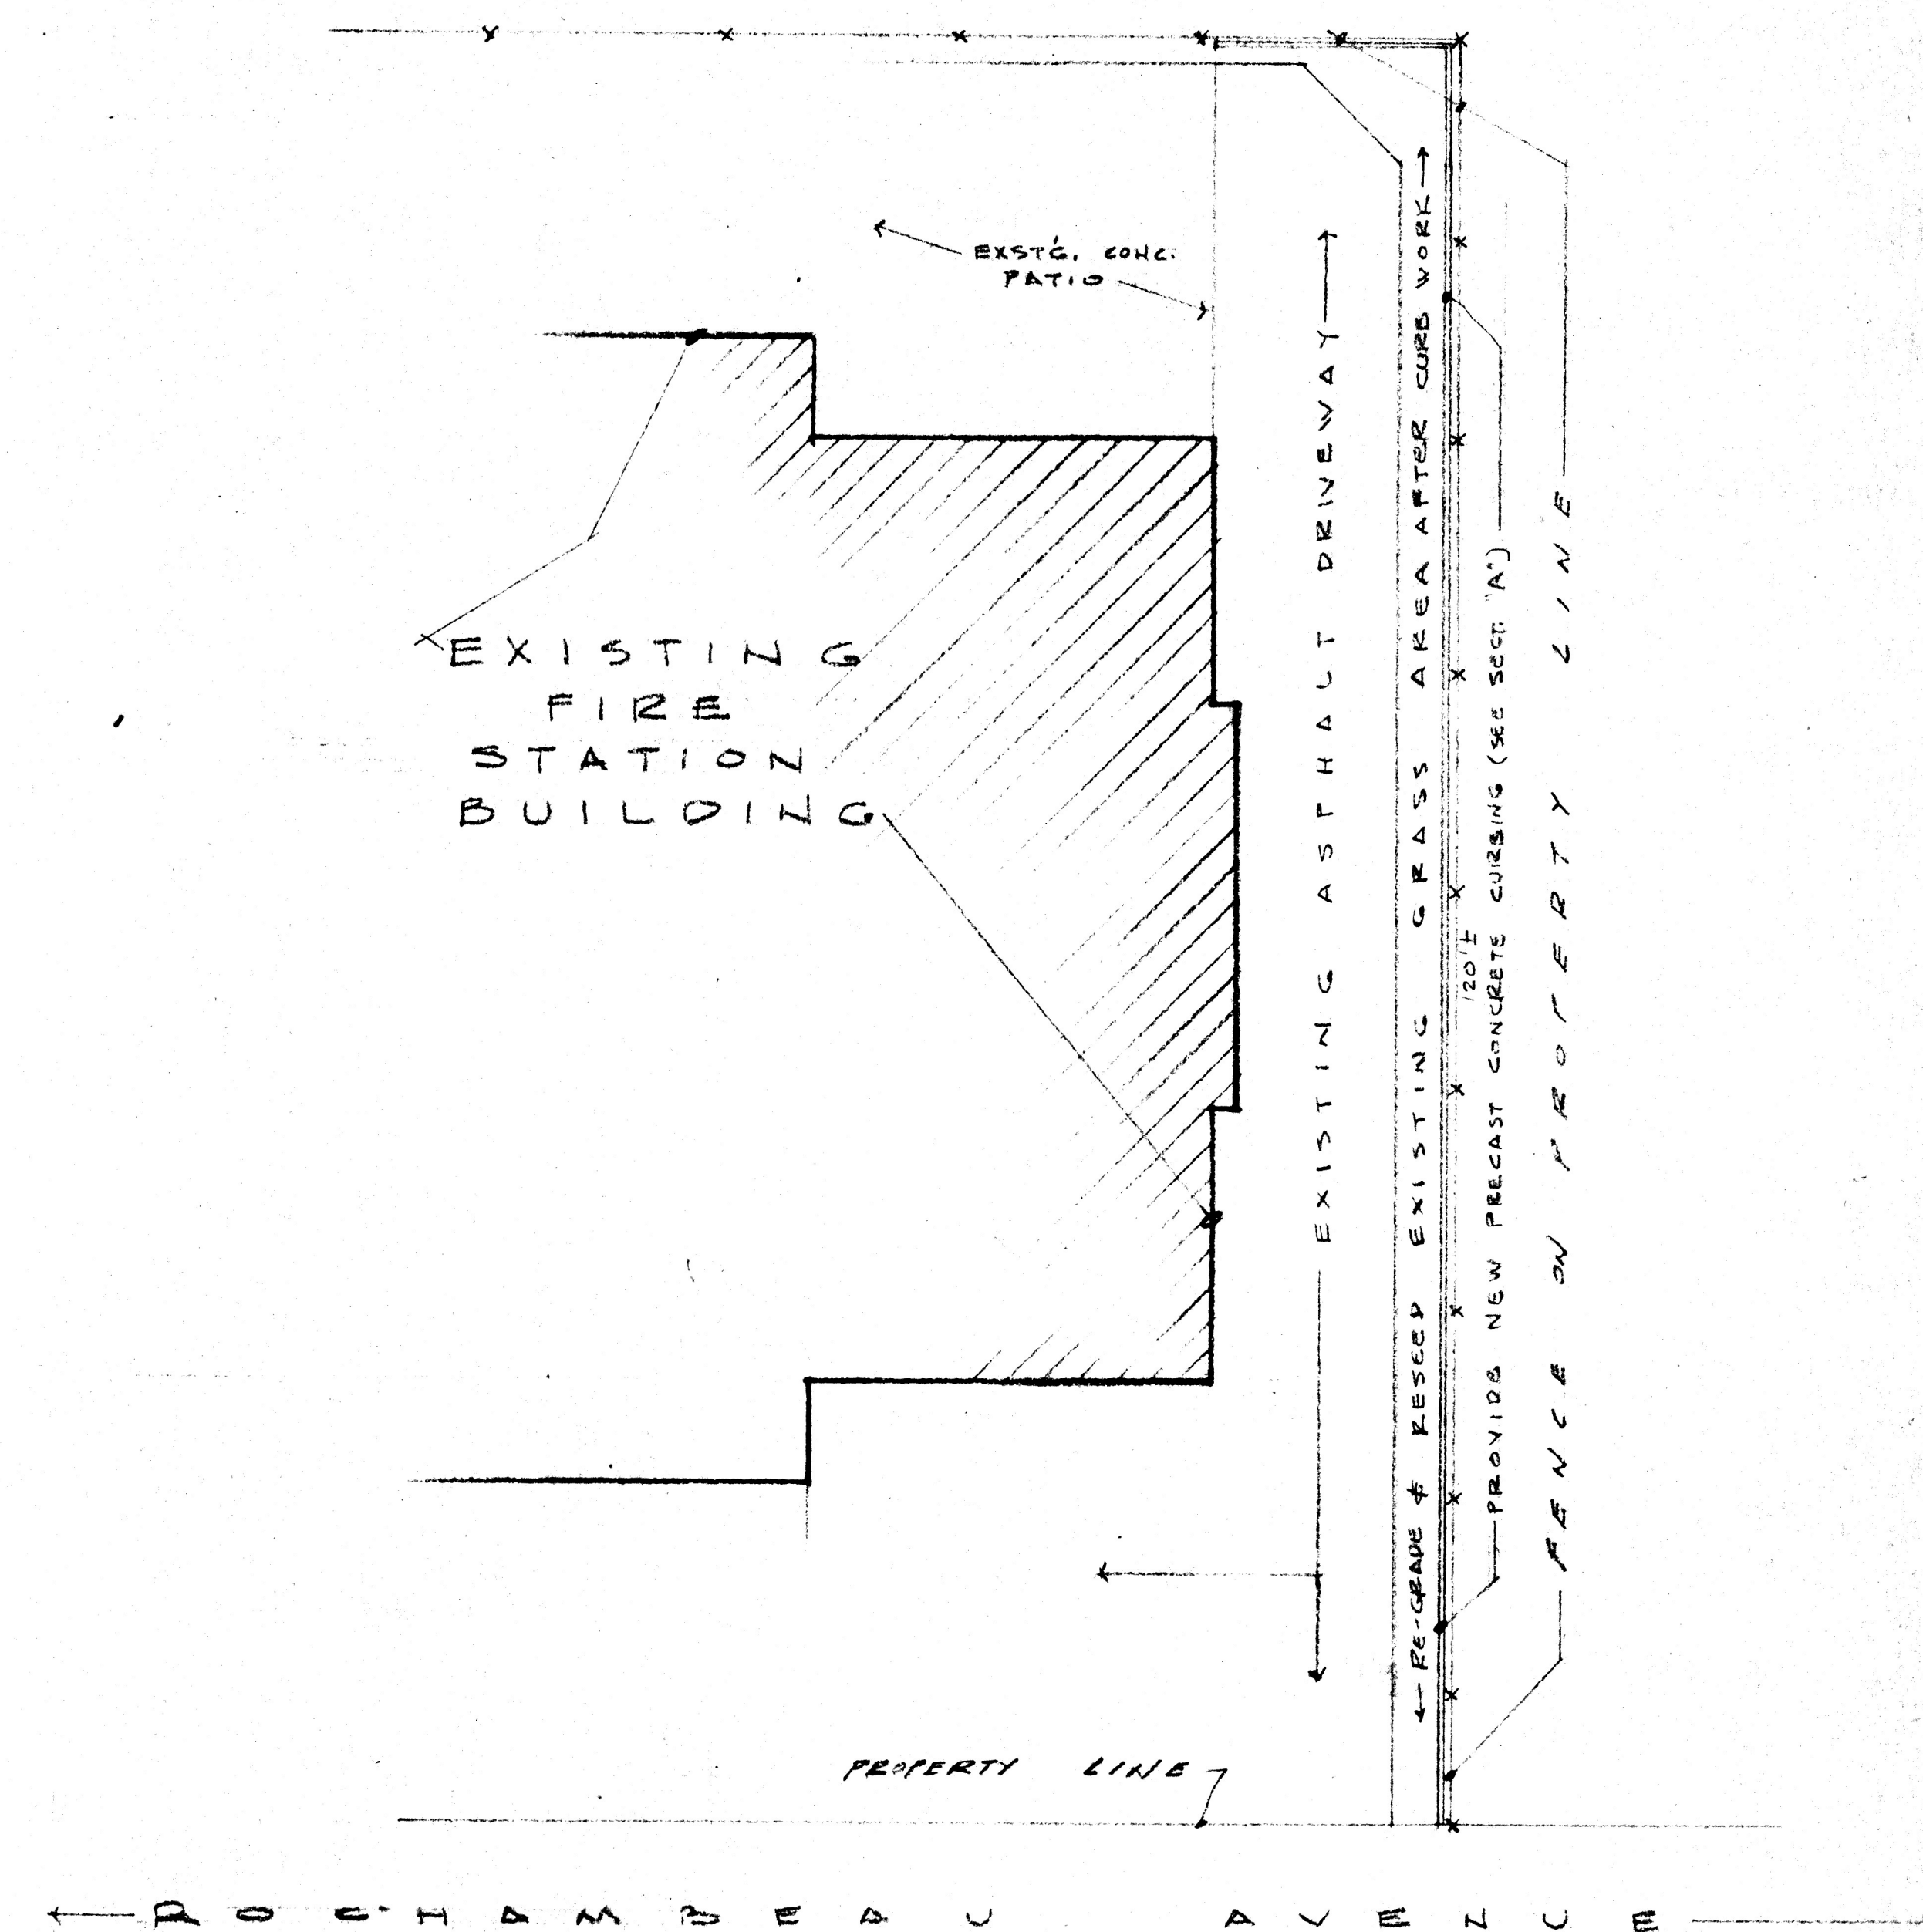
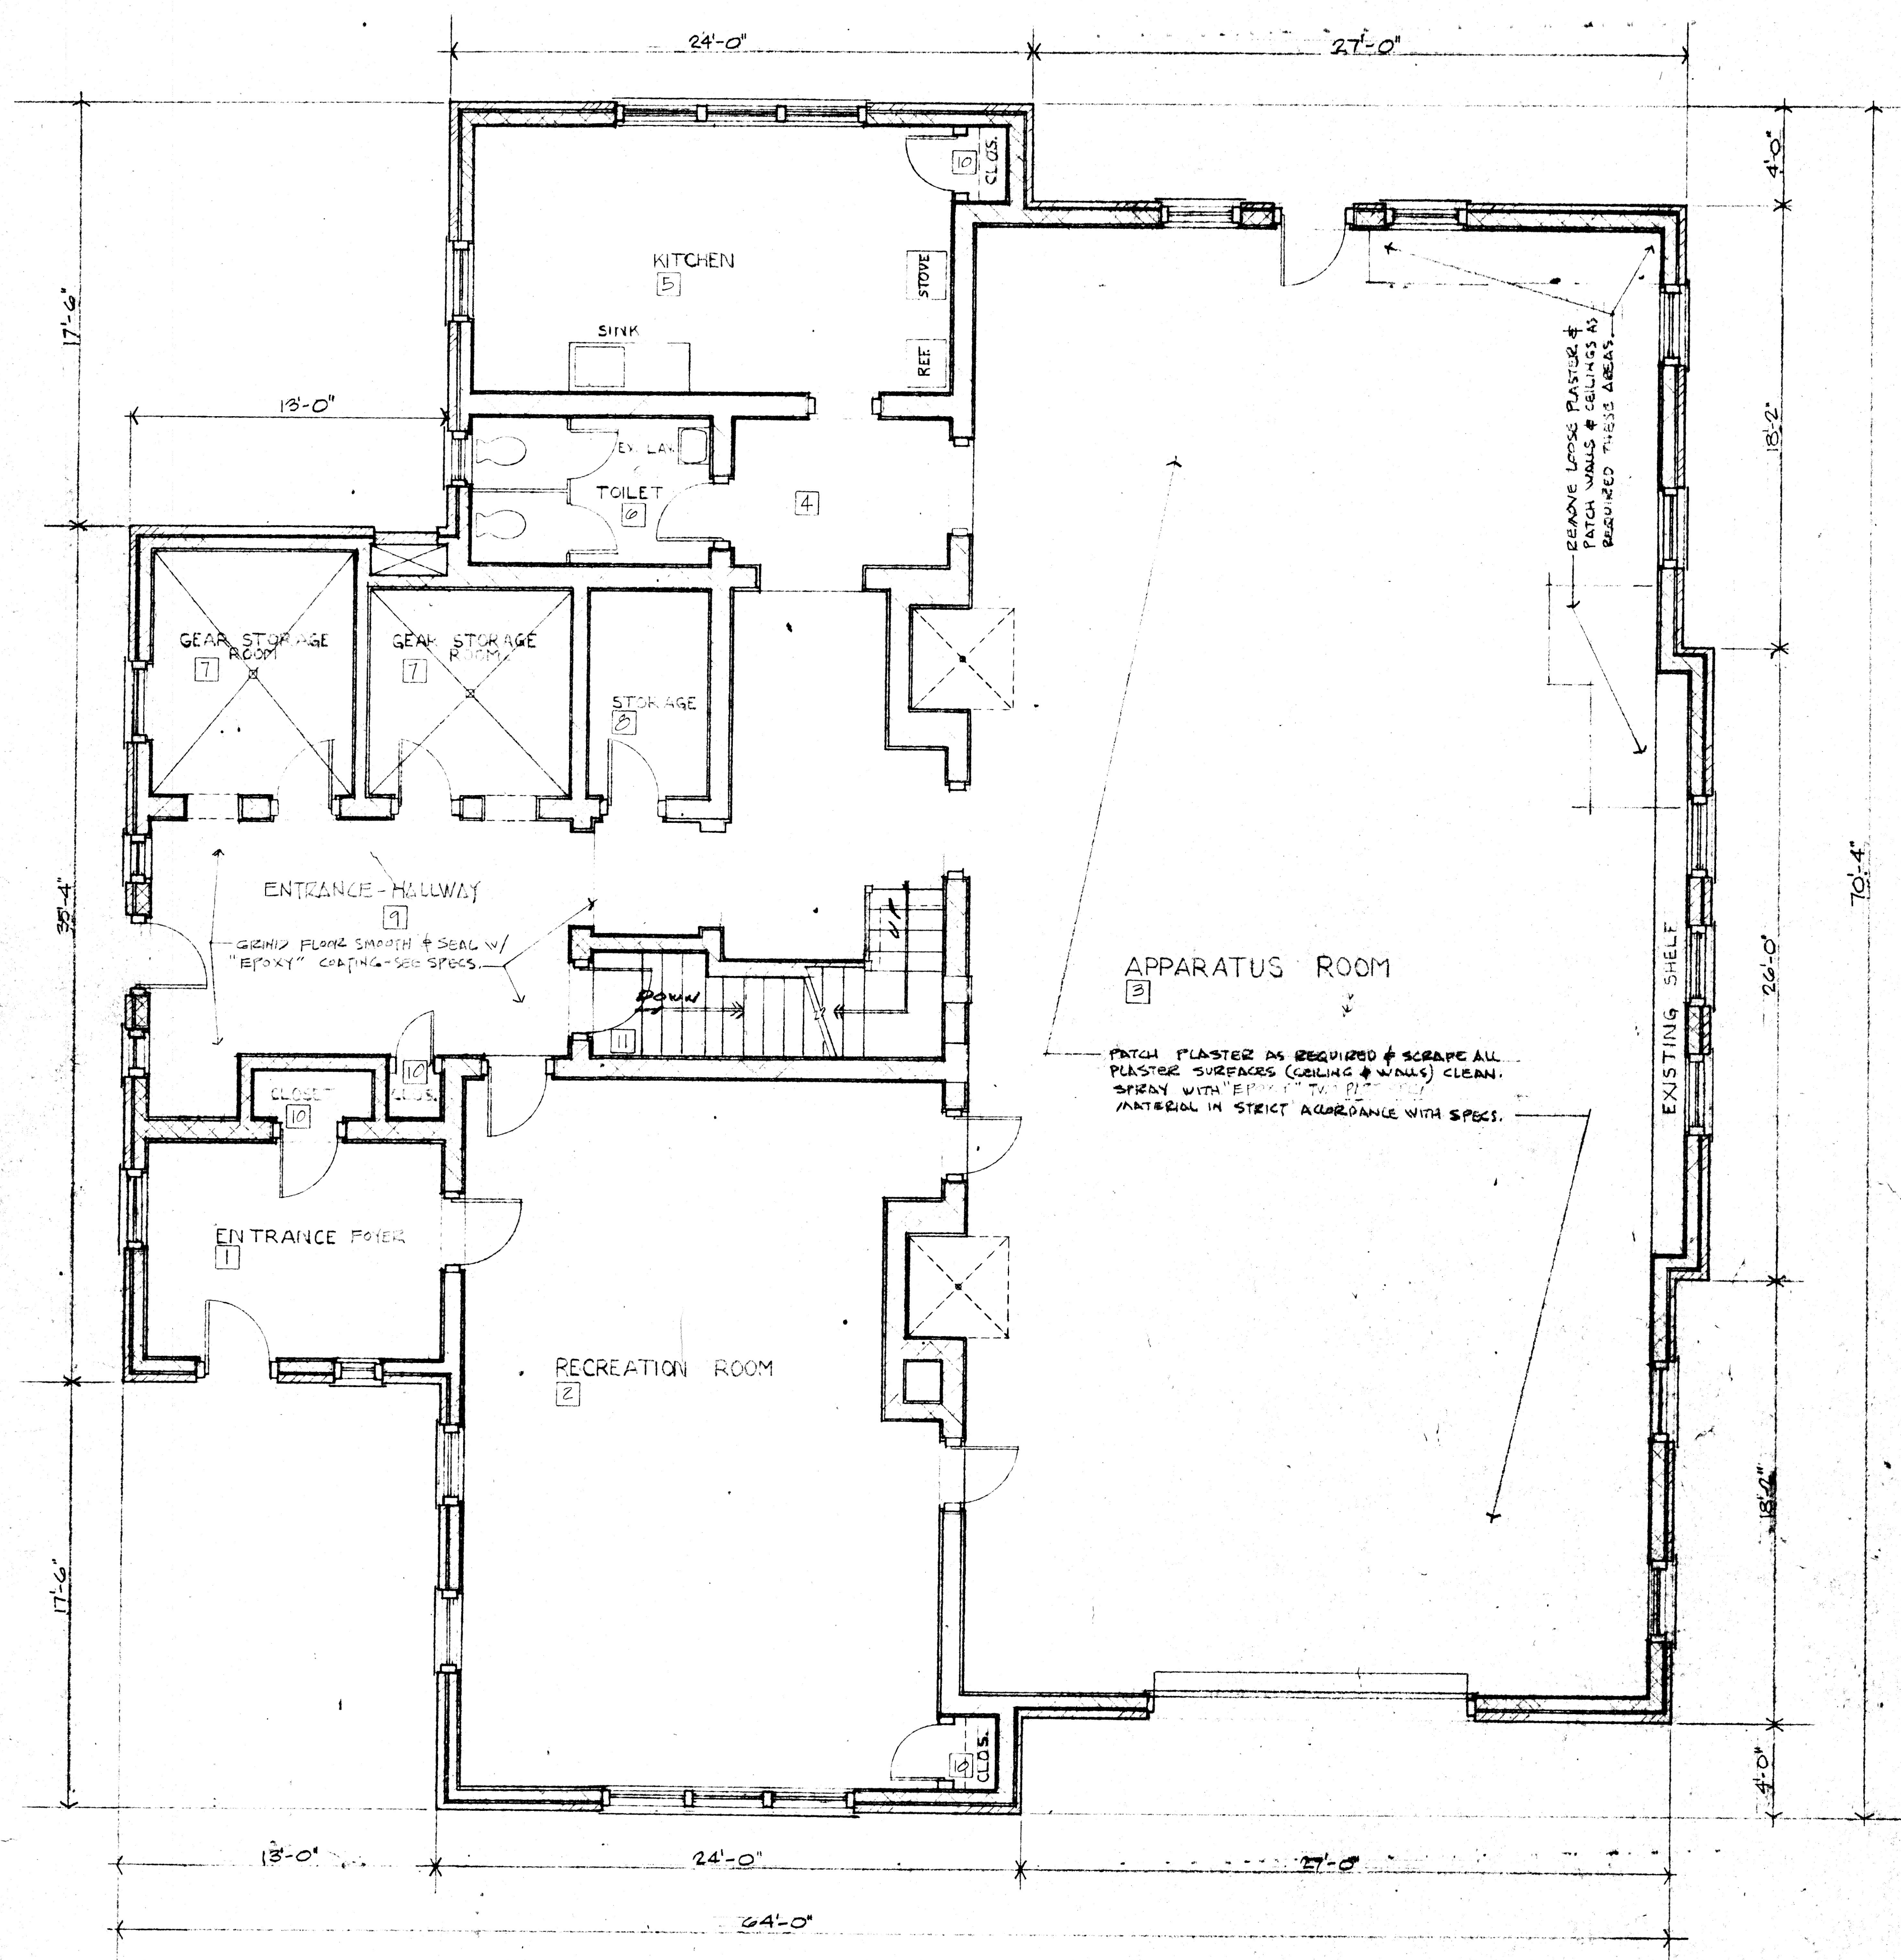


REVISIONS :	DATE : 7/3/73
	DRAWN : R.L.
	CHECKED : G.M.

RENOVATIONS & ALTERATIONS TO FIRE STATIONS
PROVIDENCE, R.I.
ROCHAMBEAU AVENUE FIRE STATION

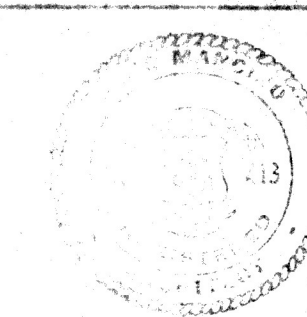

**MANCINO
ASSOCIATES
ARCHITECTS**
324 COUNTY ROAD
BARRINGTON, RHODE ISLAND

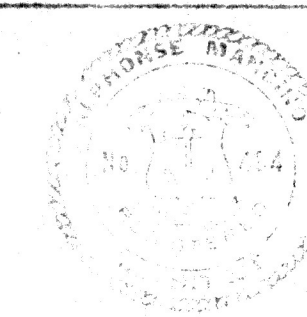

DRAWING NO.

1